DISCLAIMER

THIS MAP WAS PREPARED FOR LOCAL PROPERTY ASSESSMENT PURPOSES ONLY AND THE PARCELS SHOWN HEREON MAY NOT COMPLY WITH STATE AND LOCAL SUBDIVISION ORDINANCES, AND NO LIABILITY IS ASSUMED FOR THE USE OF THE INFORMATION SHOWN HEREON.

POR. OF FRL. N1/2 OF NW1/4 SEC.1, T.20S., R.24E., M.D.B.&M.

Tax Area Codes 171–31
005–017
005–087

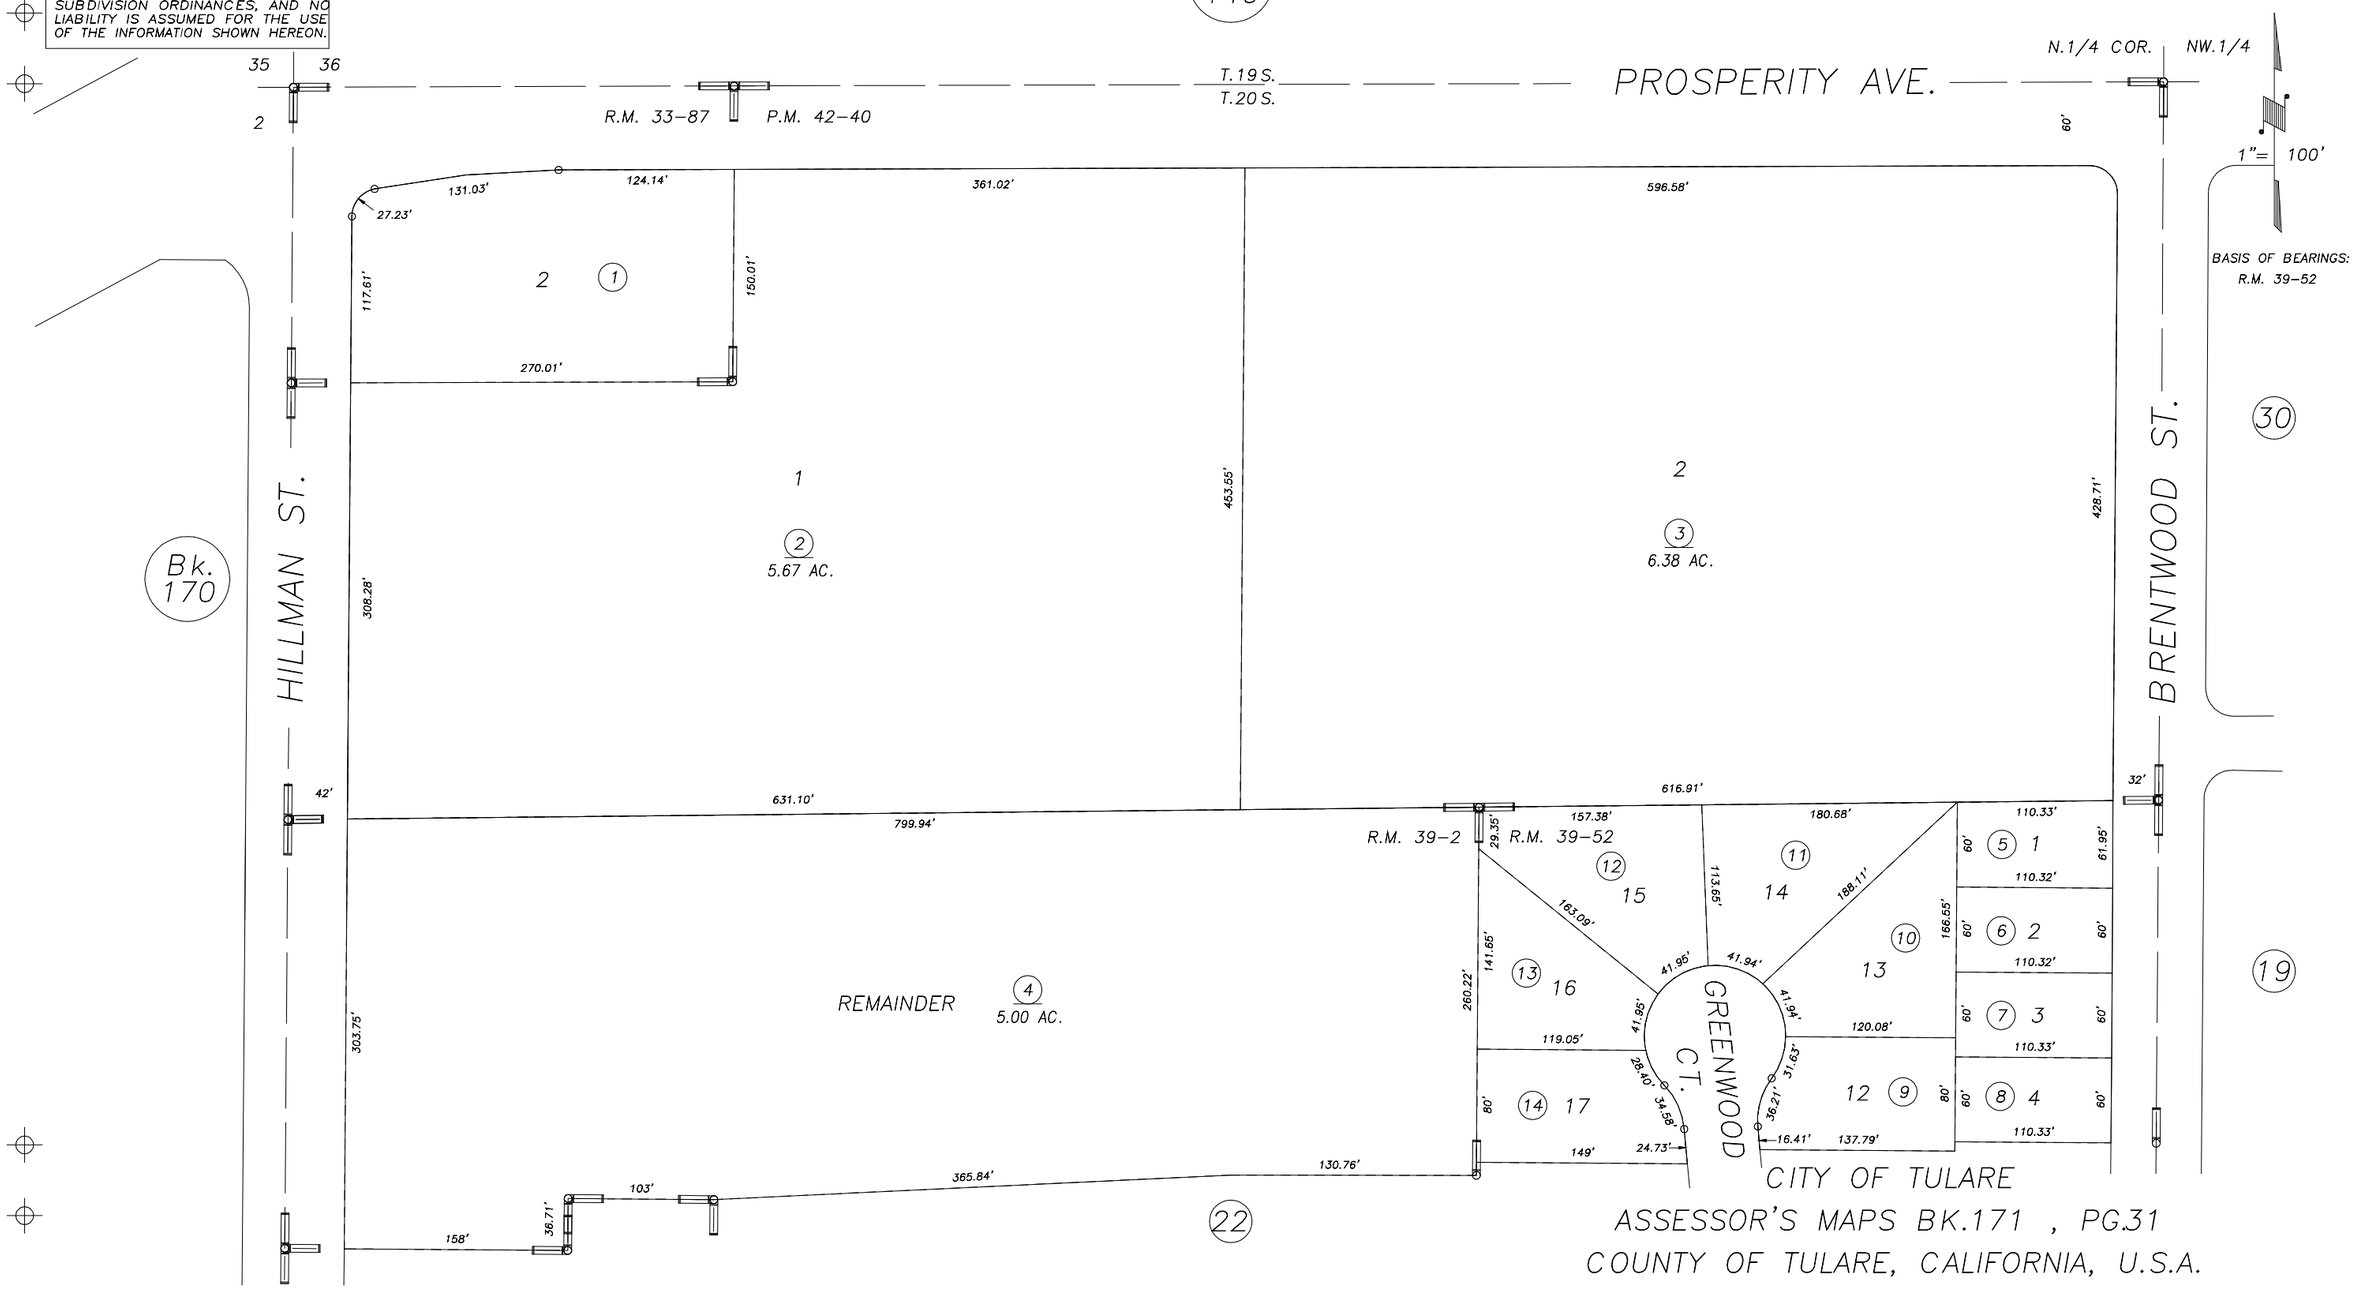

POR. OAKVIEW CENTER, R.M. 33–87
PARCEL MAP NO. 4136, P.M. 42–40

POR. OAKVIEW ESTATES NO. 9, R.M. 39–2
POR. OAKVIEW ESTATES NO. 10, R.M. 39–52

NOTE: Assessor's Parcel Numbers Shown in Circles (1)
Assessor's Block Numbers Shown in Elipses (123)

REVISION	DATE	TECH
UPDATE ADJ. PG. 22	01/26/2005	JAL