DISCLAIMER

THIS MAP WAS PREPARED FOR LOCAL PROPERTY ASSESSMENT PURPOSES ONLY. THE PARCELS SHOWN HEREON MAY NOT COMPLY WITH STATE AND LOCAL SUBDIVISION ORDINANCES. NO LIABILITY IS ASSUMED FOR THE USE OF THE INFORMATION HEREON.

REVISED: 09/07/2006
REASON: ADJ. PAGE UPDATE
CAD TECH: ASG

POR. N1/2 SEC. 6, T.20S., R.25E., M.D.B.&M.

TAX CODE AREA **172-01**

149-001
5-017
149-003
5-080

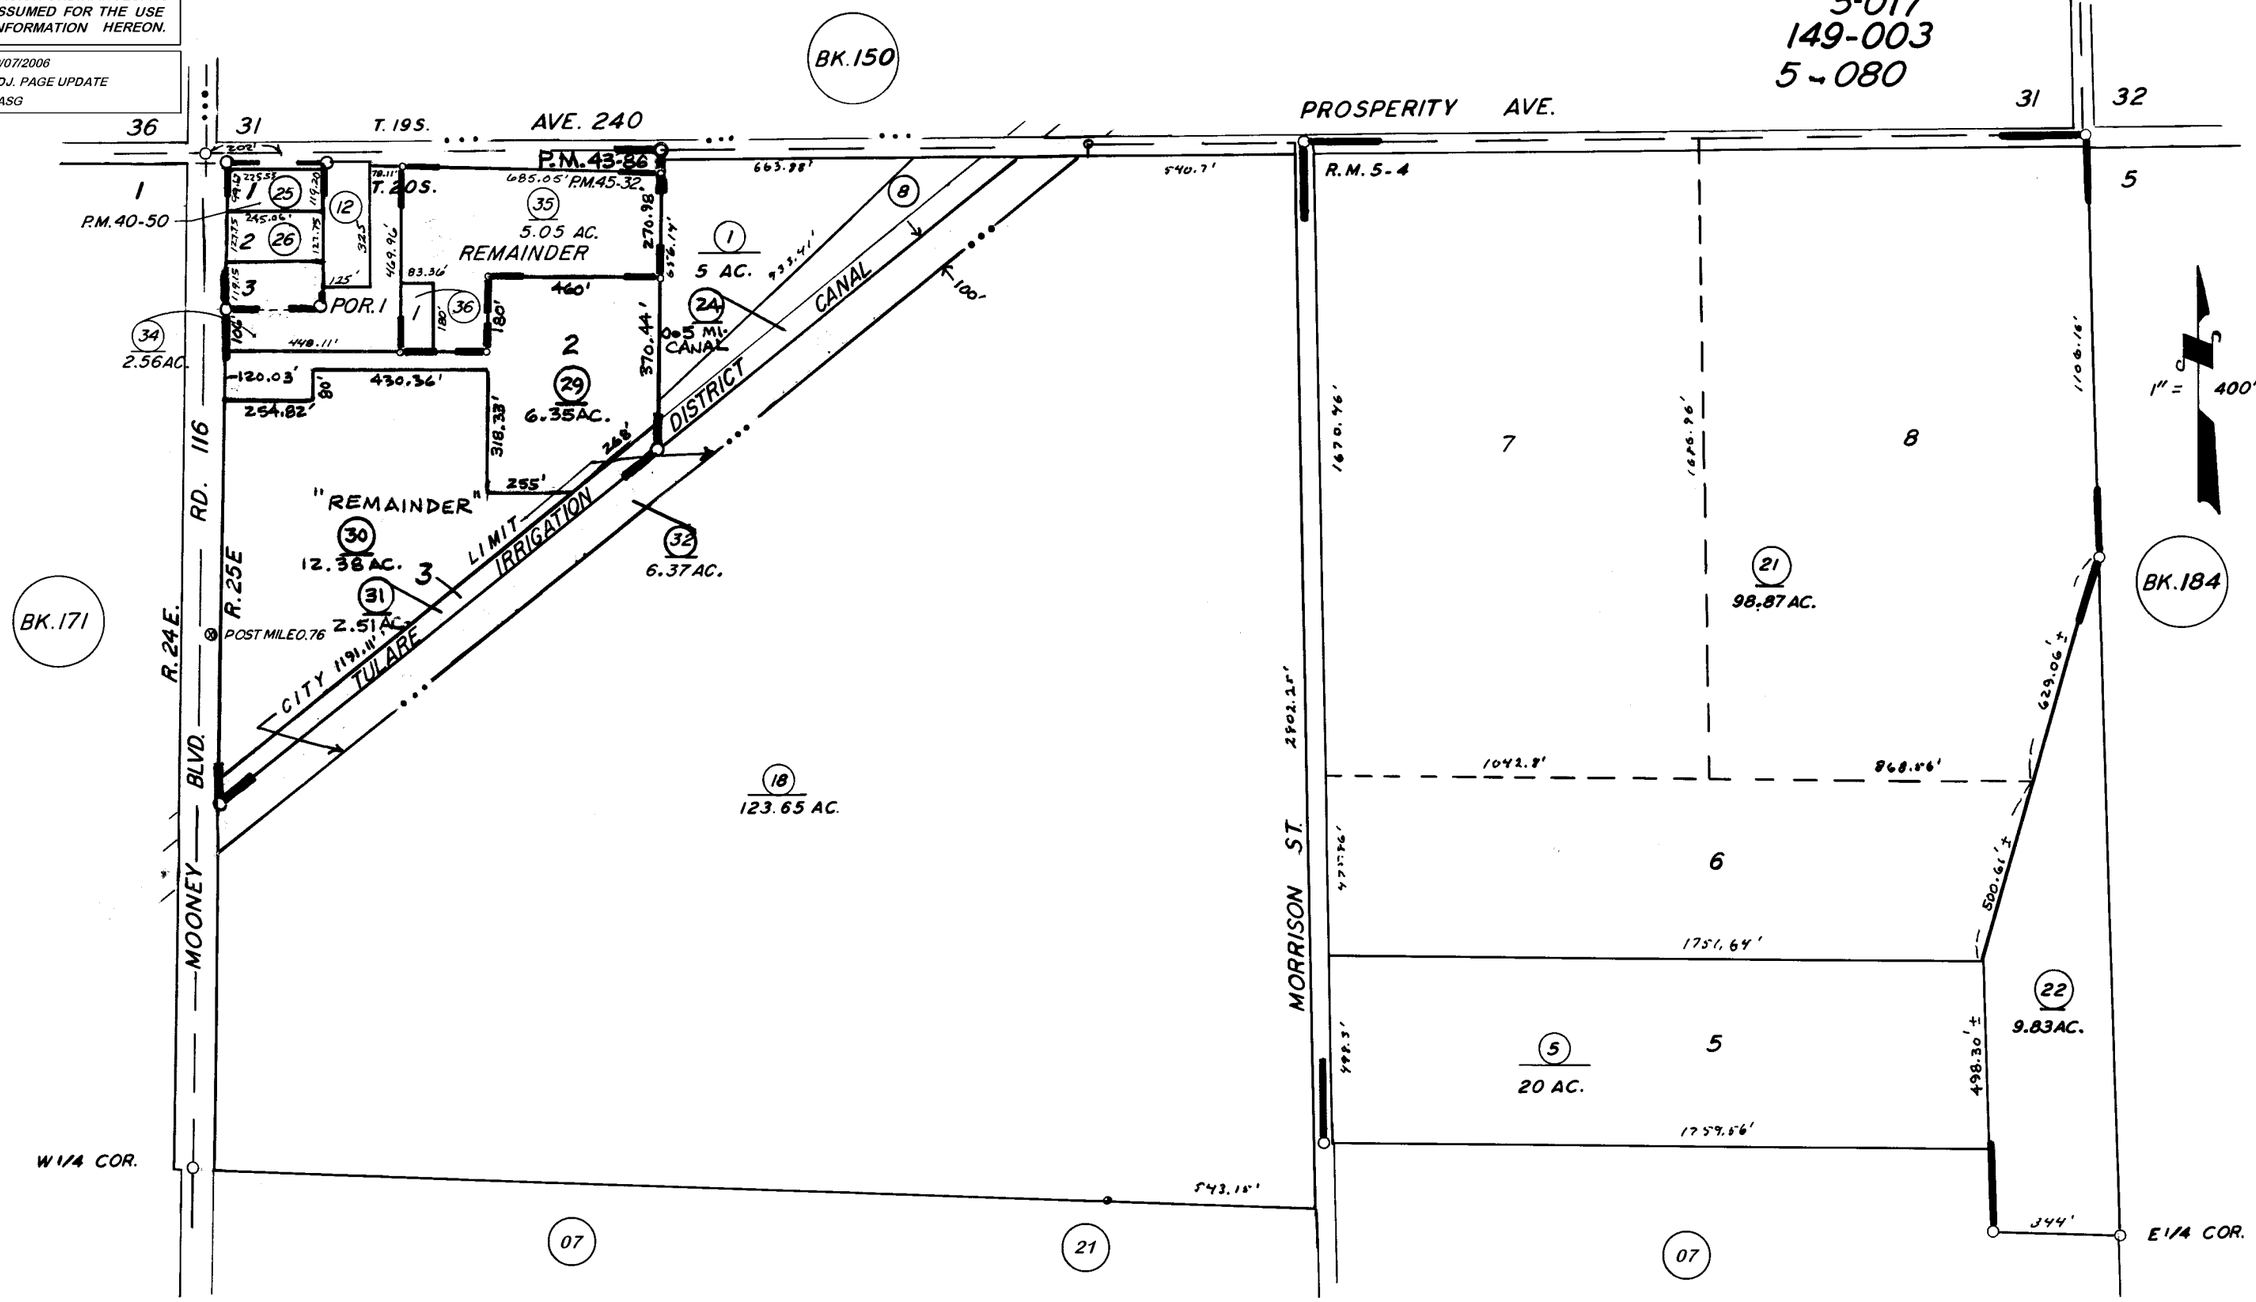

POR. THOMAS TWADDEL'S SUB. RM. 5-4
PARCEL MAP 3946 P.M. 40-50
PARCEL MAP 4282 P.M. 43-86
PARCEL MAP 4427 P.M. 45-32

ASSESSOR'S MAPS BK. 172 PG. 01

COUNTY OF TULARE, CALIF.

NOTE — ASSESSOR'S BLOCK NUMBERS SHOWN IN ELLIPSES
ASSESSOR'S PARCEL NUMBERS SHOWN IN CIRCLES