DISCLAIMER

THIS MAP WAS PREPARED FOR LOCAL PROPERTY ASSESSMENT PURPOSES ONLY AND THE PARCELS SHOWN HEREON MAY NOT COMPLY WITH STATE AND LOCAL SUBDIVISION ORDINANCES, AND NO LIABILITY IS ASSUMED FOR THE USE OF THE INFORMATION SHOWN HEREON.

POR. S1/2 SEC.7, T.20., R.25E., M.D.B.&M.

Tax Area Code 172-04
149-001
149-003

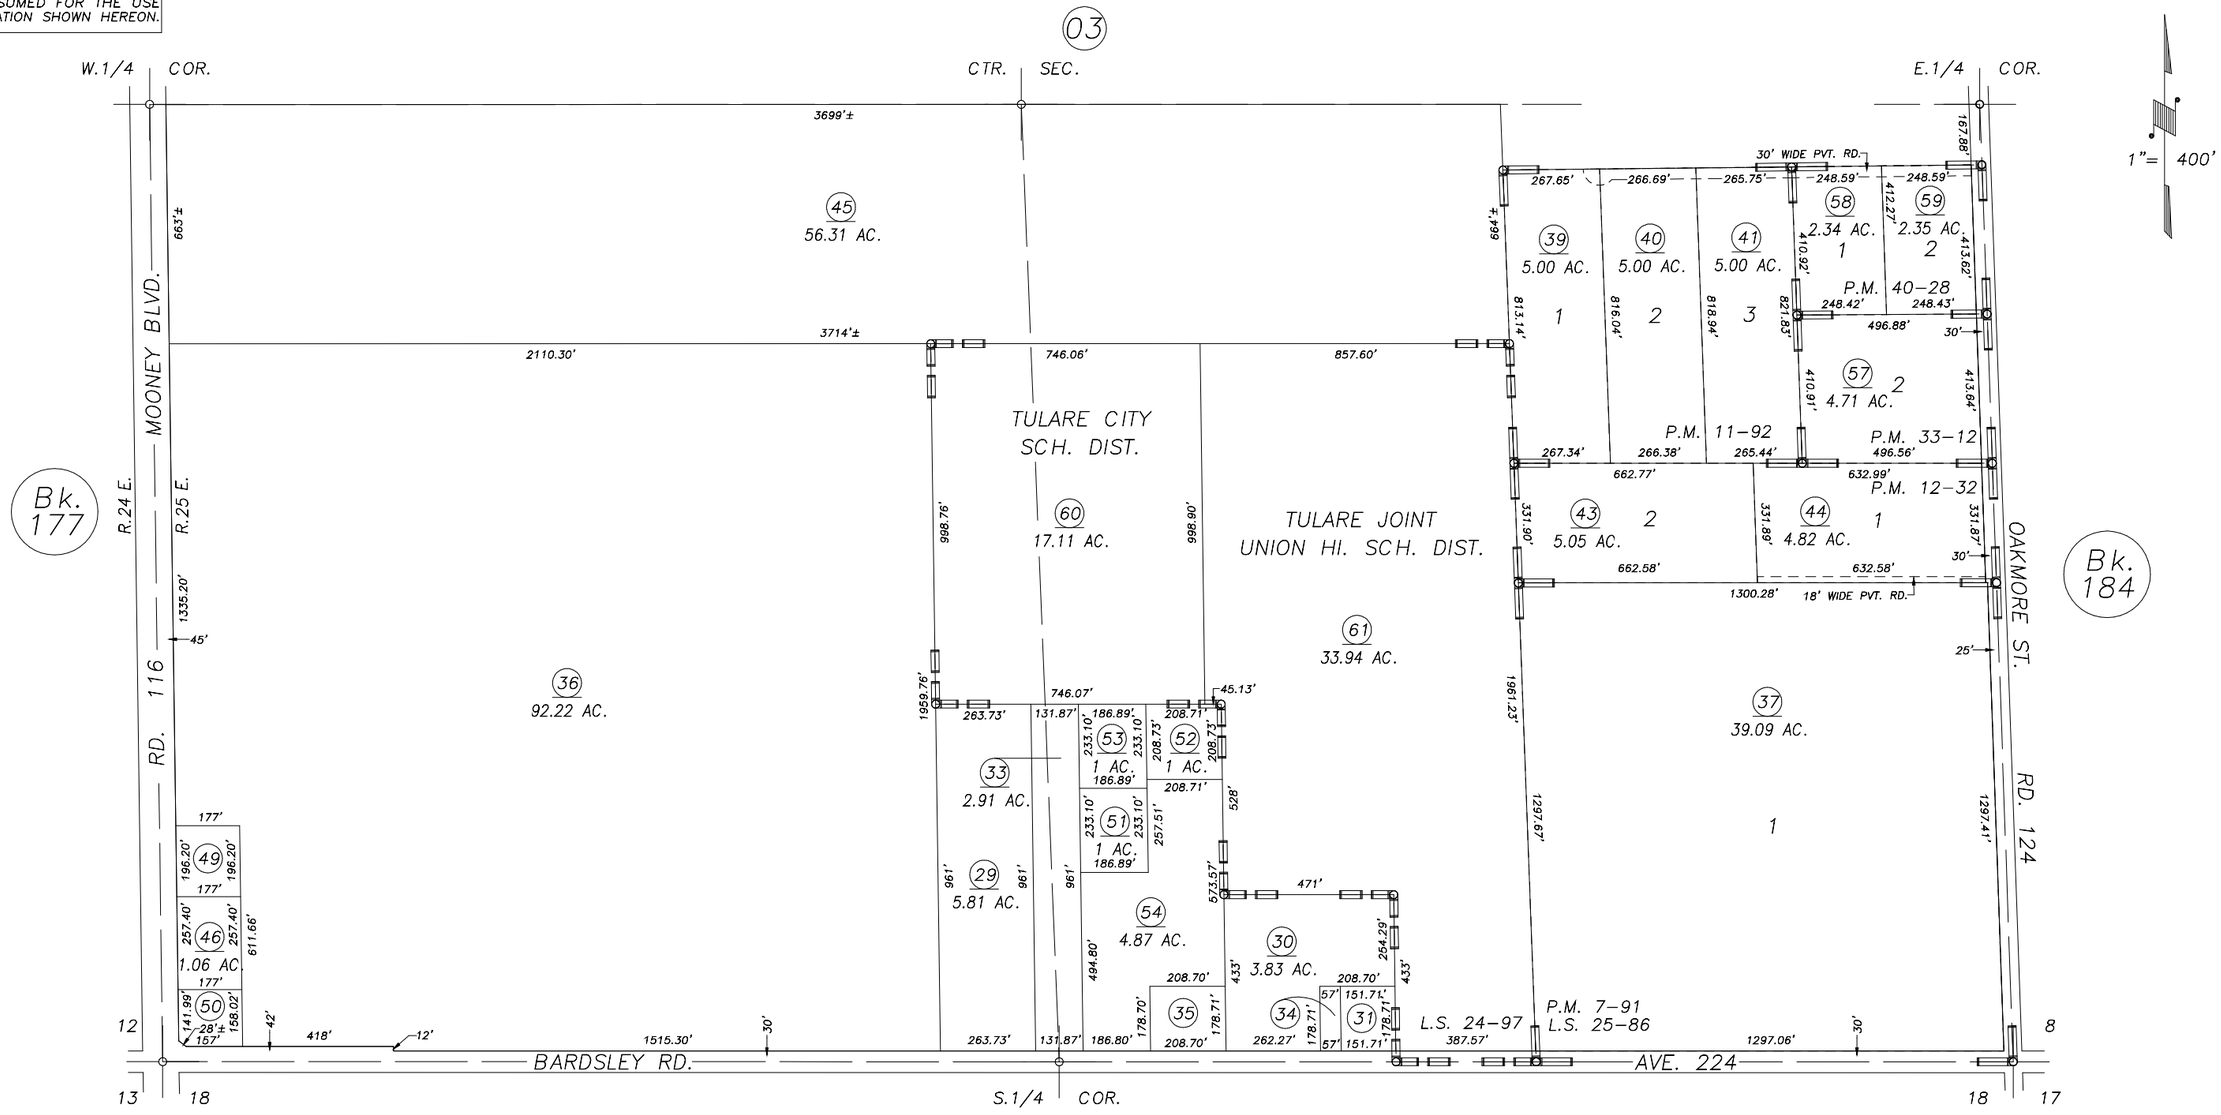

2001-0053546	03/01/2002	SU
REVISION	DATE	TECH

POR. PARCEL MAP 691, P.M. 7-91
POR. PARCEL MAP 1091, P.M. 11-92
PARCEL MAP 1131, P.M. 12-32
POR. PARCEL MAP 3211, P.M. 33-12
PARCEL MAP 3924, P.M. 40-28
RECORD OF SURVEY, L.S. 24-97
RECORD OF SURVEY, L.S. 25-86

CITY OF TULARE
ASSESSOR'S MAPS BK. 172 , PG. 04 .
COUNTY OF TULARE, CALIF.

NOTE: Assessor's Block Numbers Shown in Ellipses
Assessor's Parcel Numbers Shown in Circles

02/03