DISCLAIMER

THIS MAP WAS PREPARED FOR LOCAL PROPERTY ASSESSMENT PURPOSES ONLY AND THE PARCELS SHOWN HEREON MAY NOT COMPLY WITH STATE AND LOCAL SUBDIVISION ORDINANCES, AND NO LIABILITY IS ASSUMED FOR THE USE OF THE INFORMATION SHOWN HEREON.

POR. N1/2 OF NW1/4 OF NW1/4 OF SEC.7, T.20S., R.25E., M.D.B.&M.

Tax Area Codes 172–06
005–017
005–104
005–089
149–003

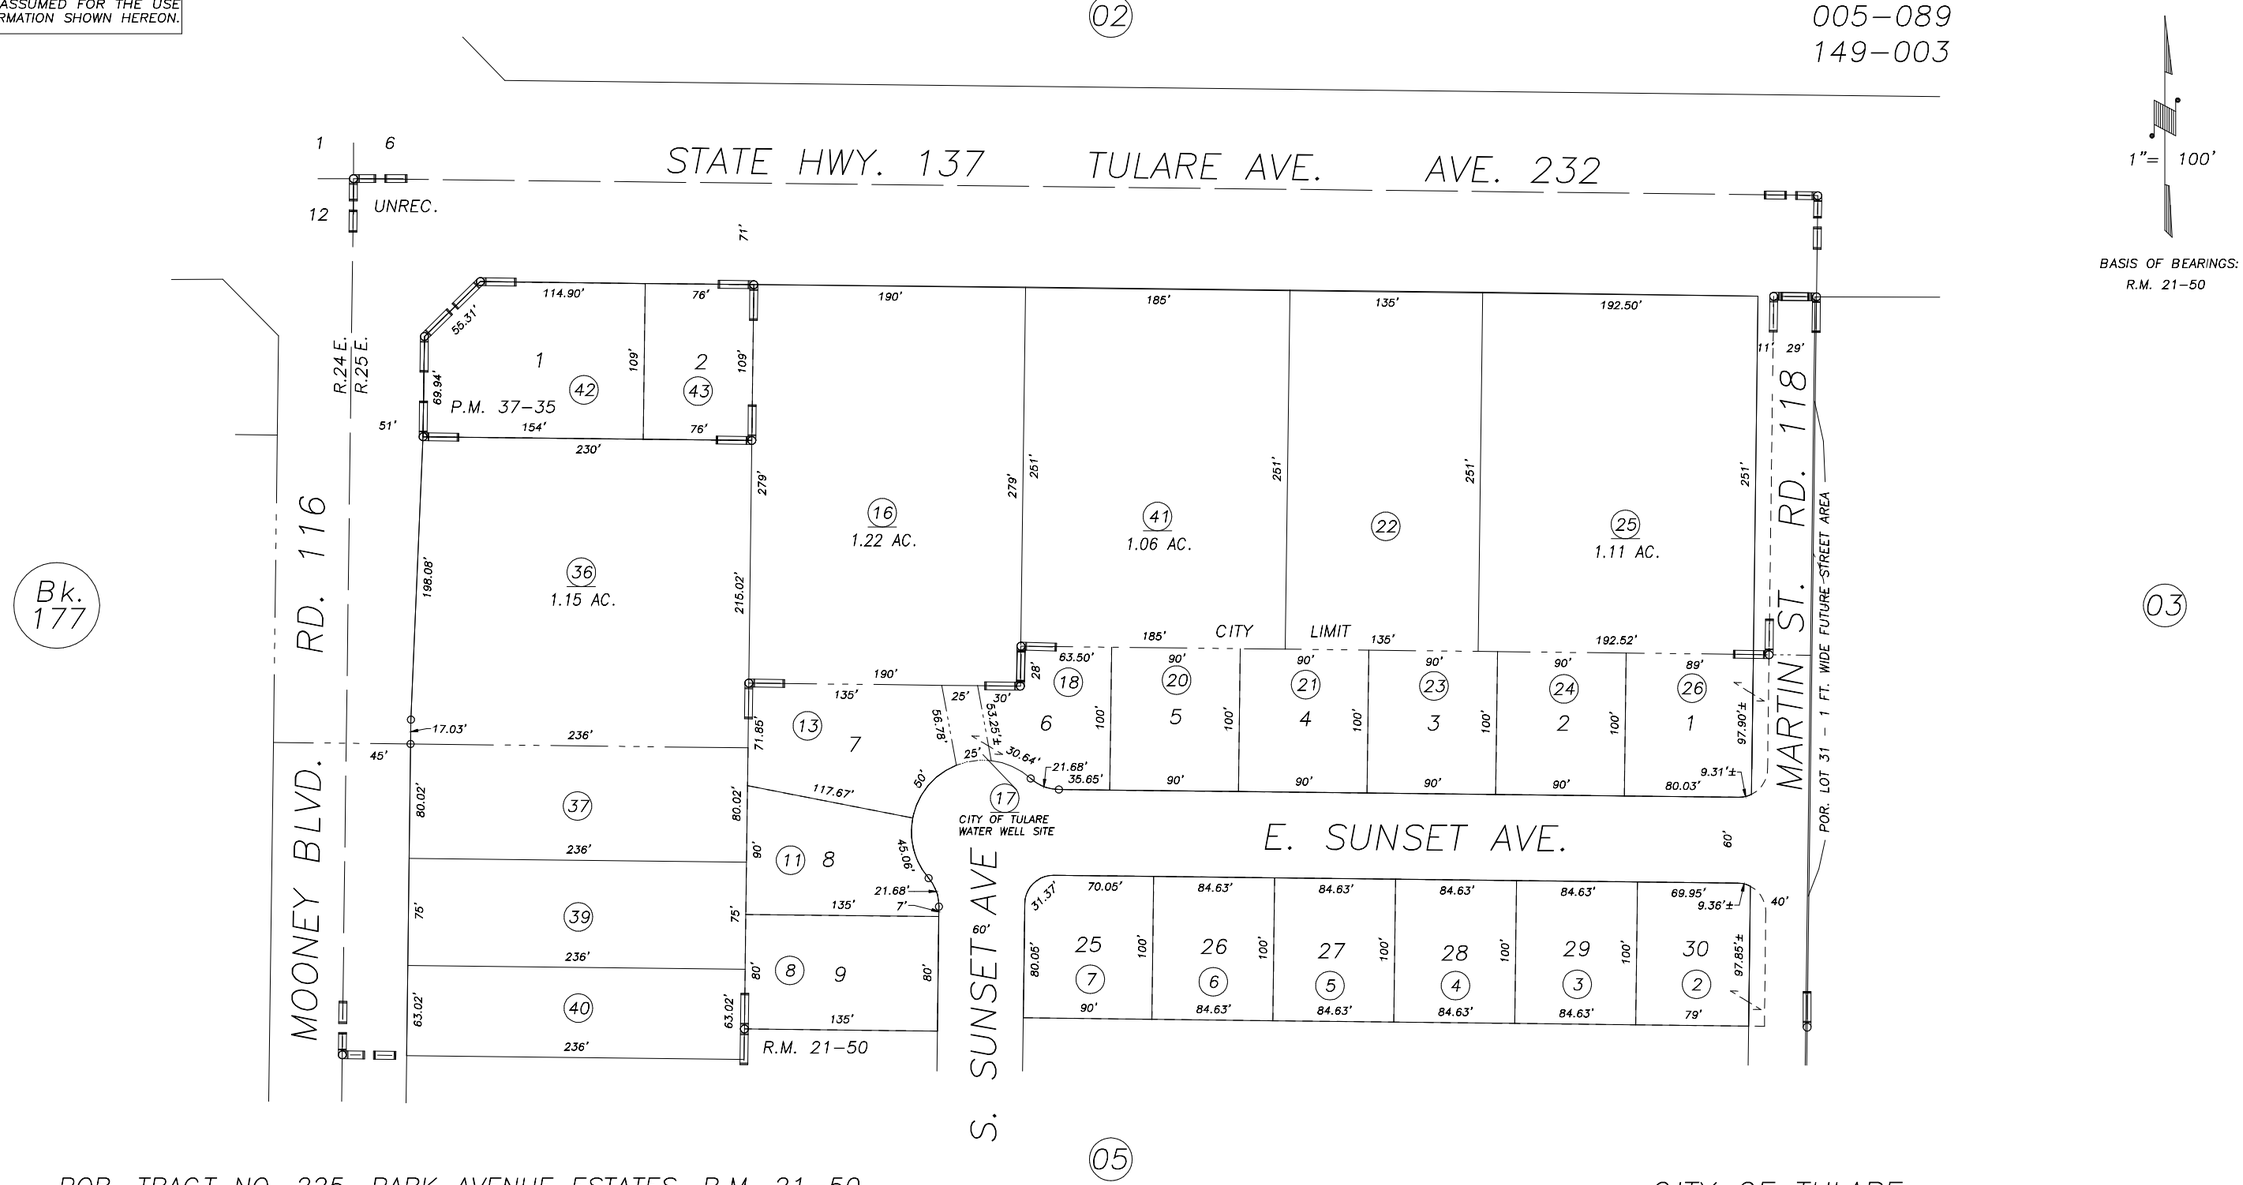

POR. TRACT NO. 225, PARK AVENUE ESTATES, R.M. 21–50
PARCEL MAP NO. 3632, P.M. 37–35
CALTRANS SURVEY (1959), UNREC

CITY OF TULARE
ASSESSOR'S MAPS BK.172 , PG.06
COUNTY OF TULARE, CALIFORNIA, U.S.A.

NOTE: Assessor's Parcel Numbers Shown in Circles (1)
Assessor's Block Numbers Shown in Elipses (123)

REVISION	DATE	TECH
2001–0082910	06/20/2003	SU