N1/2 OF SE1/4 SEC.6, T.20S., R.25E., M.D.B.&M.

Tax Area Codes 172–08
149–001
149–003

DISCLAIMER

THIS MAP WAS PREPARED FOR LOCAL PROPERTY ASSESSMENT PURPOSES ONLY AND THE PARCELS SHOWN HEREON MAY NOT COMPLY WITH STATE AND LOCAL SUBDIVISION ORDINANCES, AND NO LIABILITY IS ASSUMED FOR THE USE OF THE INFORMATION SHOWN HEREON.

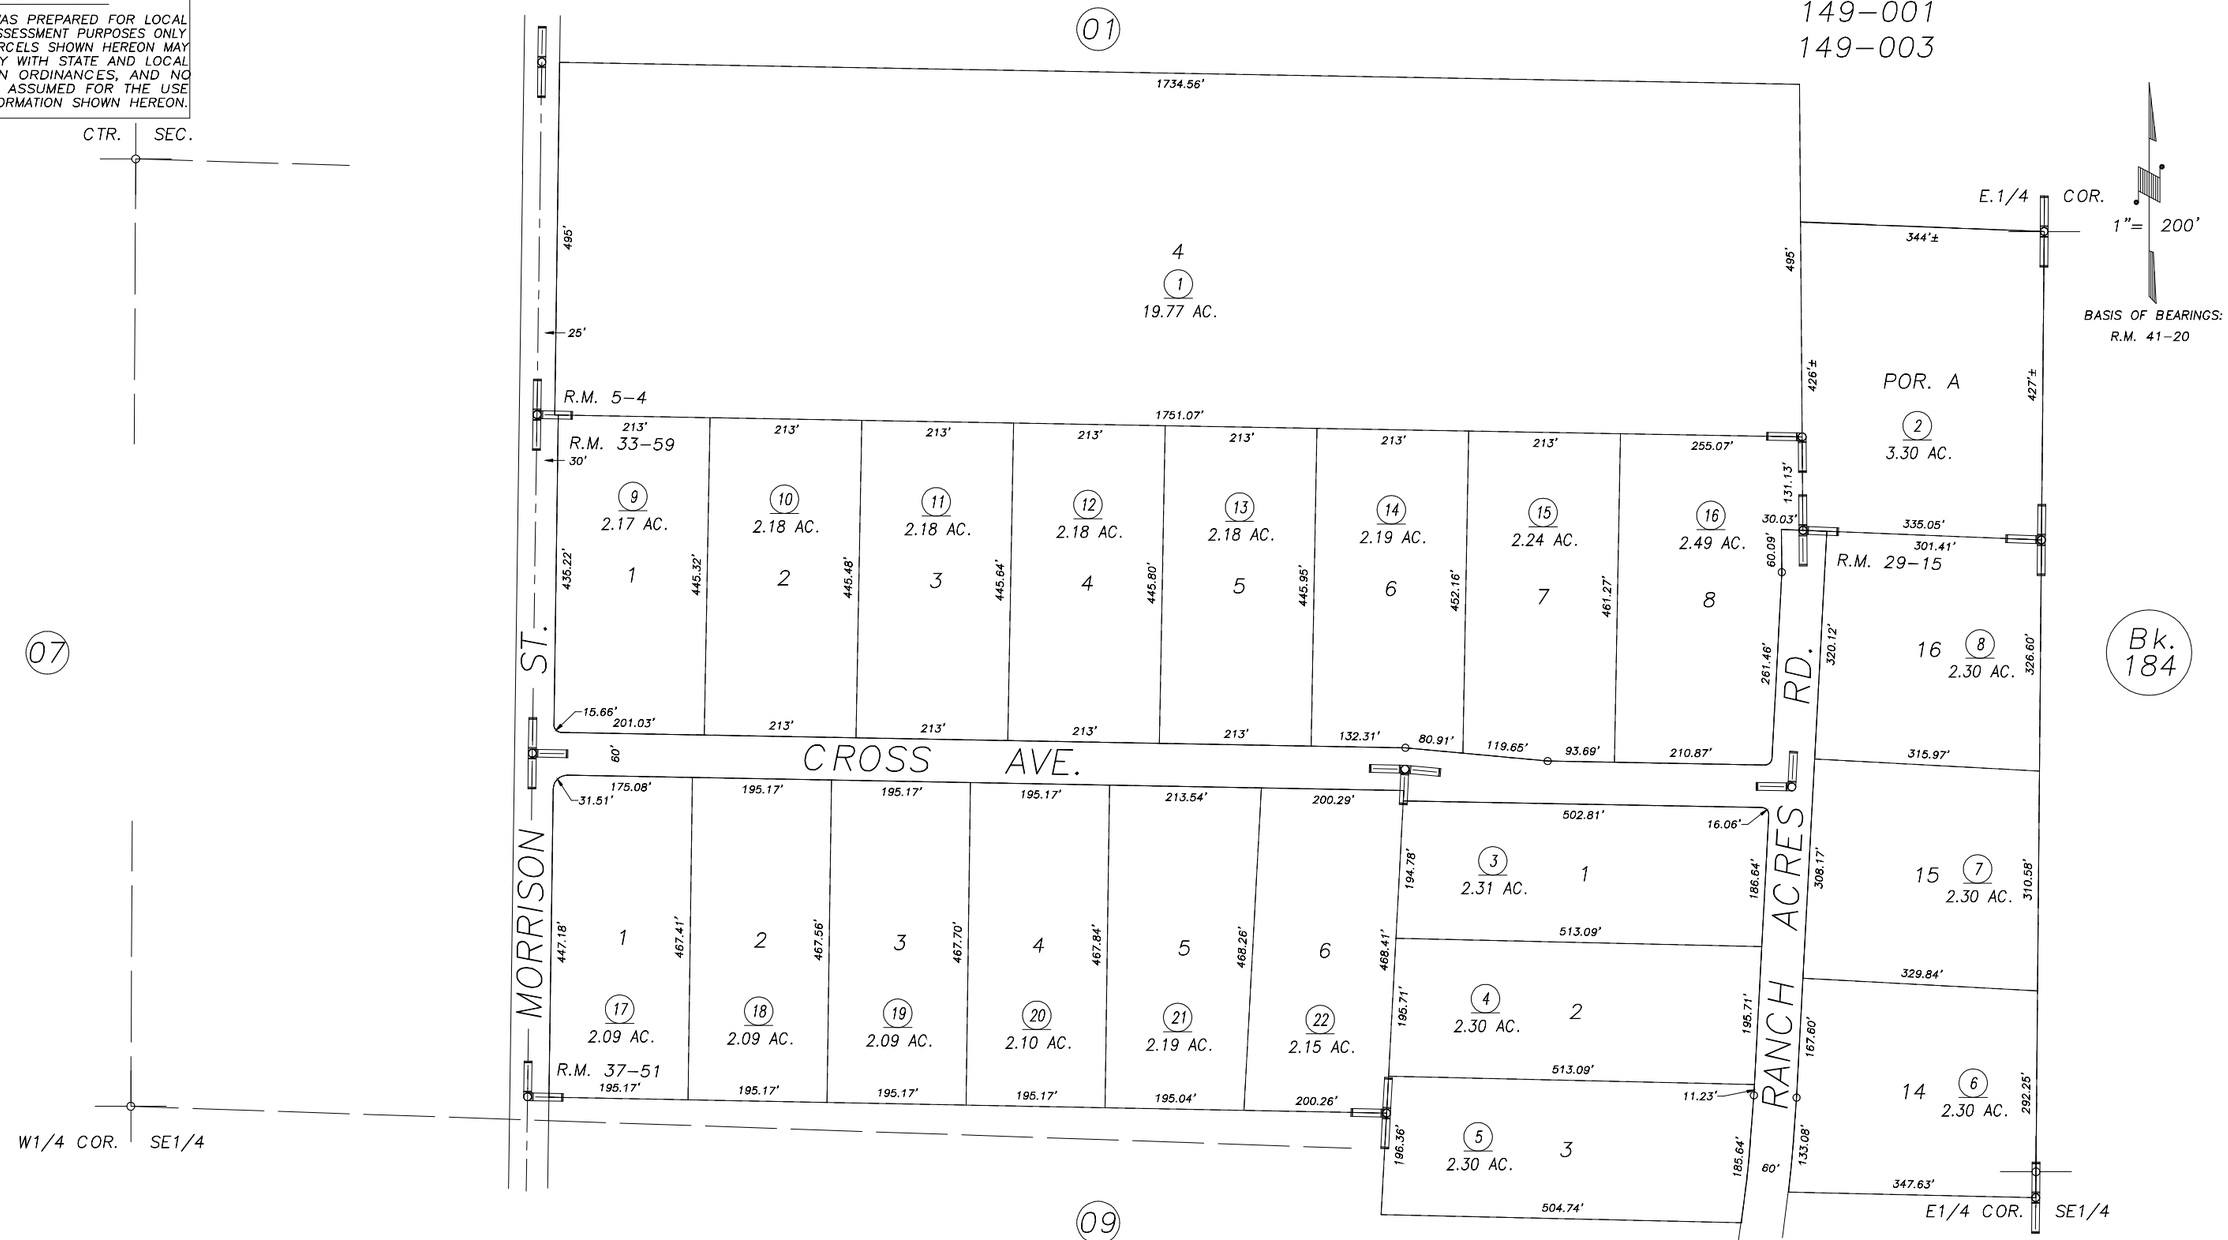

POR. THOMAS TWADDLE SUBDIVISION, R.M. 5–4
POR. TRACT NO. 578, R.M. 29–15
TRACT NO. 661, R.M. 33–59
TRACT NO. 721, R.M. 37–51

VICINITY OF TULARE
ASSESSOR'S MAPS BK.172 , PG.08
COUNTY OF TULARE, CALIFORNIA, U.S.A.

NOTE: Assessor's Parcel Numbers Shown in Circles (1)
Assessor's Block Numbers Shown in Elipses (123)

CAD CONVERSION	08/03/2005	PHN
REVISION	DATE	TECH