S1/2 OF SE1/4 OF SW1/4 OF SEC.7, T.20S., R.25E., M.D.B.&M.

Tax Area Codes 172–17
005–104

DISCLAIMER

THIS MAP WAS PREPARED FOR LOCAL PROPERTY ASSESSMENT PURPOSES ONLY AND THE PARCELS SHOWN HEREON MAY NOT COMPLY WITH STATE AND LOCAL SUBDIVISION ORDINANCES, AND NO LIABILITY IS ASSUMED FOR THE USE OF THE INFORMATION SHOWN HEREON.

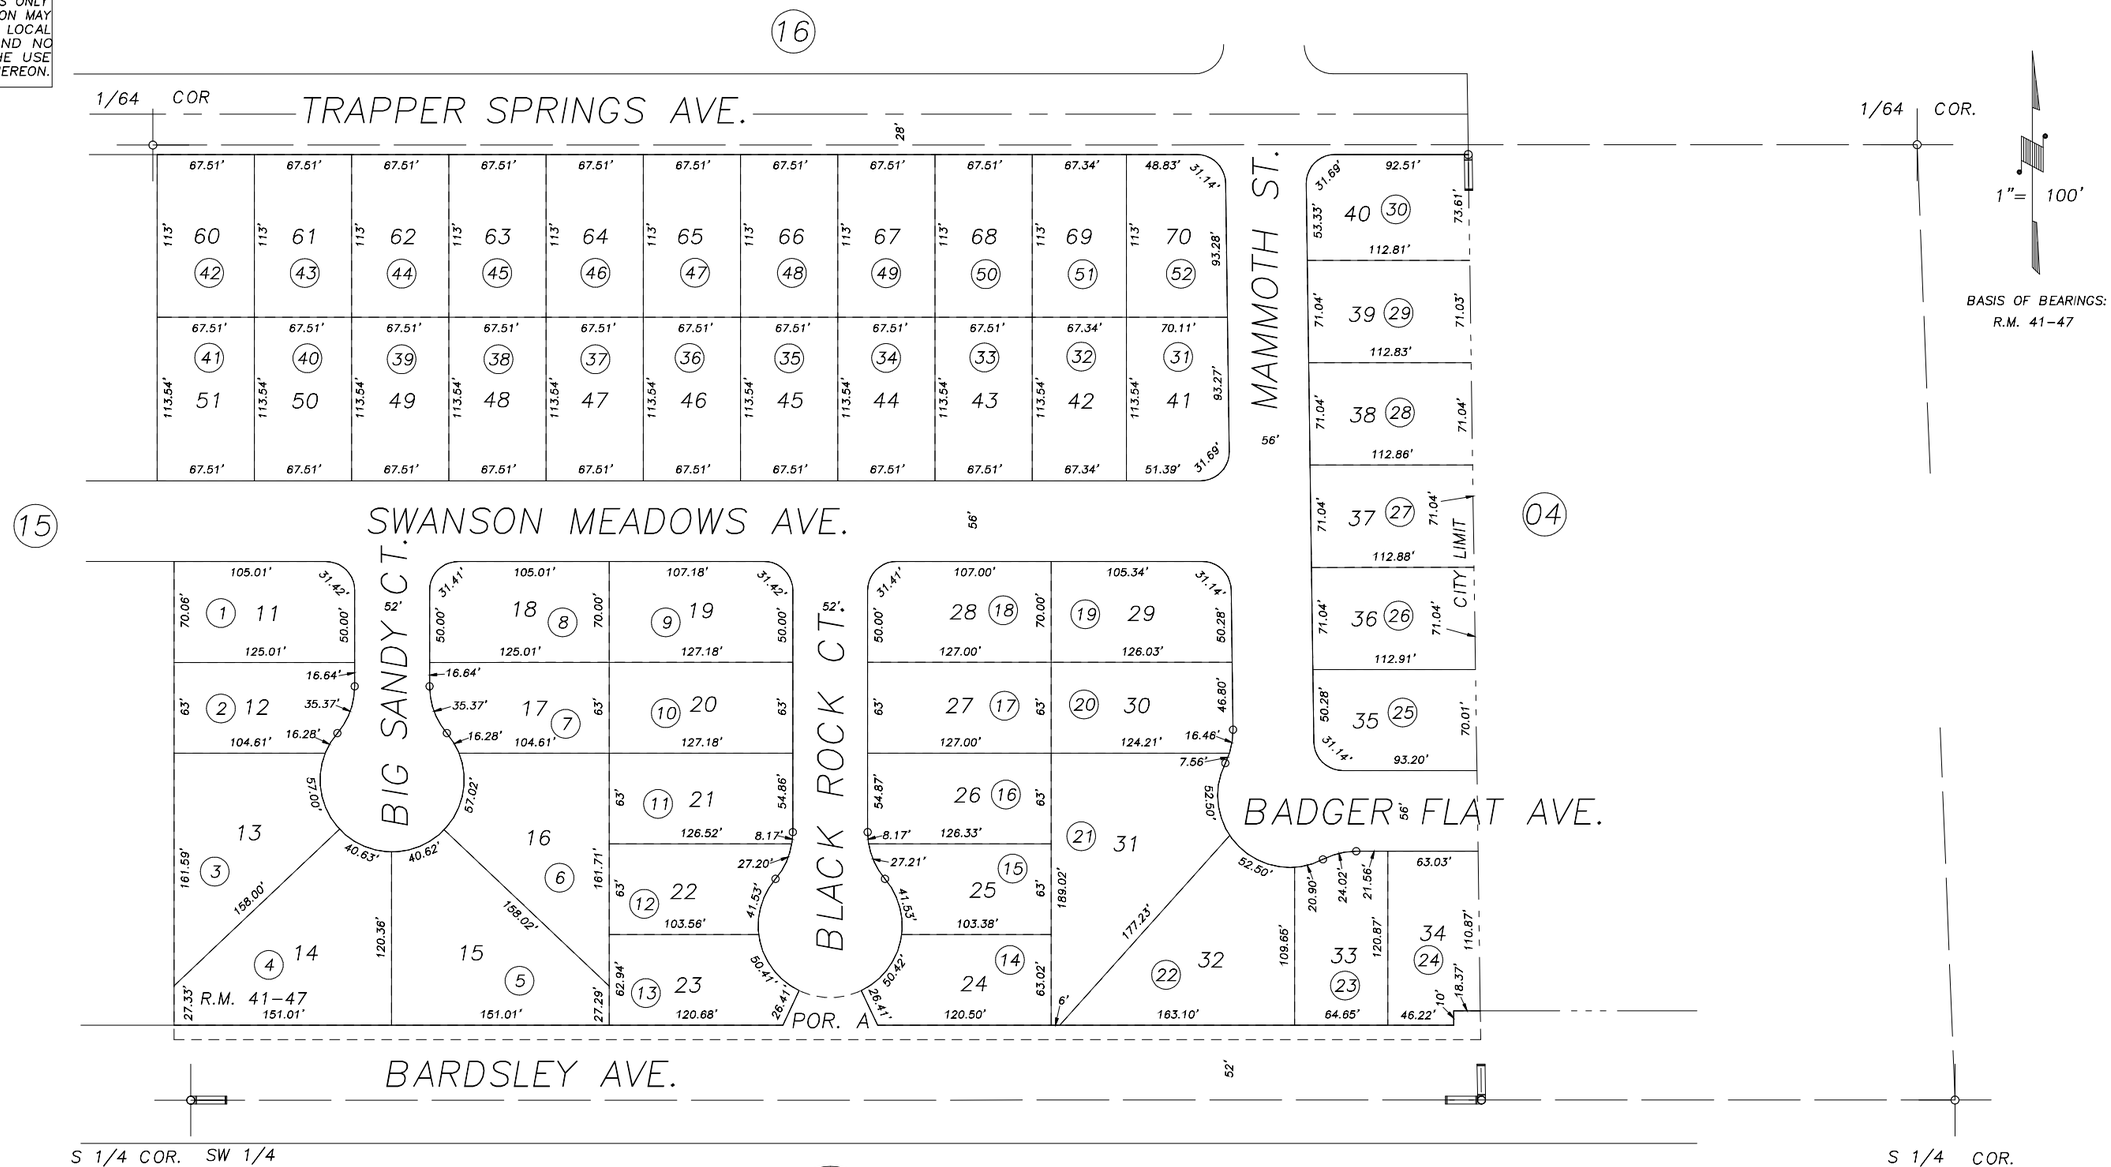

Bk. 184

POR. CAMBRIDGE HOMES PHASE 1, R.M. 41–47

CITY OF TULARE
ASSESSOR'S MAPS BK.172 , PG.17
COUNTY OF TULARE, CALIFORNIA, U.S.A.

NOTE: Assessor's Parcel Numbers Shown in Circles (1)
Assessor's Block Numbers Shown in Elipses (123)

REVISION	DATE	TECH
2005–0071351	12/1/2005	ASG