S1/2 OF SW1/4 OF NW1/4 SEC.7, T.20S., R.25E., M.D.B.&M.

Tax Area Codes 172–24
005–104

DISCLAIMER

THIS MAP WAS PREPARED FOR LOCAL PROPERTY ASSESSMENT PURPOSES ONLY AND THE PARCELS SHOWN HEREON MAY NOT COMPLY WITH STATE AND LOCAL SUBDIVISION ORDINANCES, AND NO LIABILITY IS ASSUMED FOR THE USE OF THE INFORMATION SHOWN HEREON.

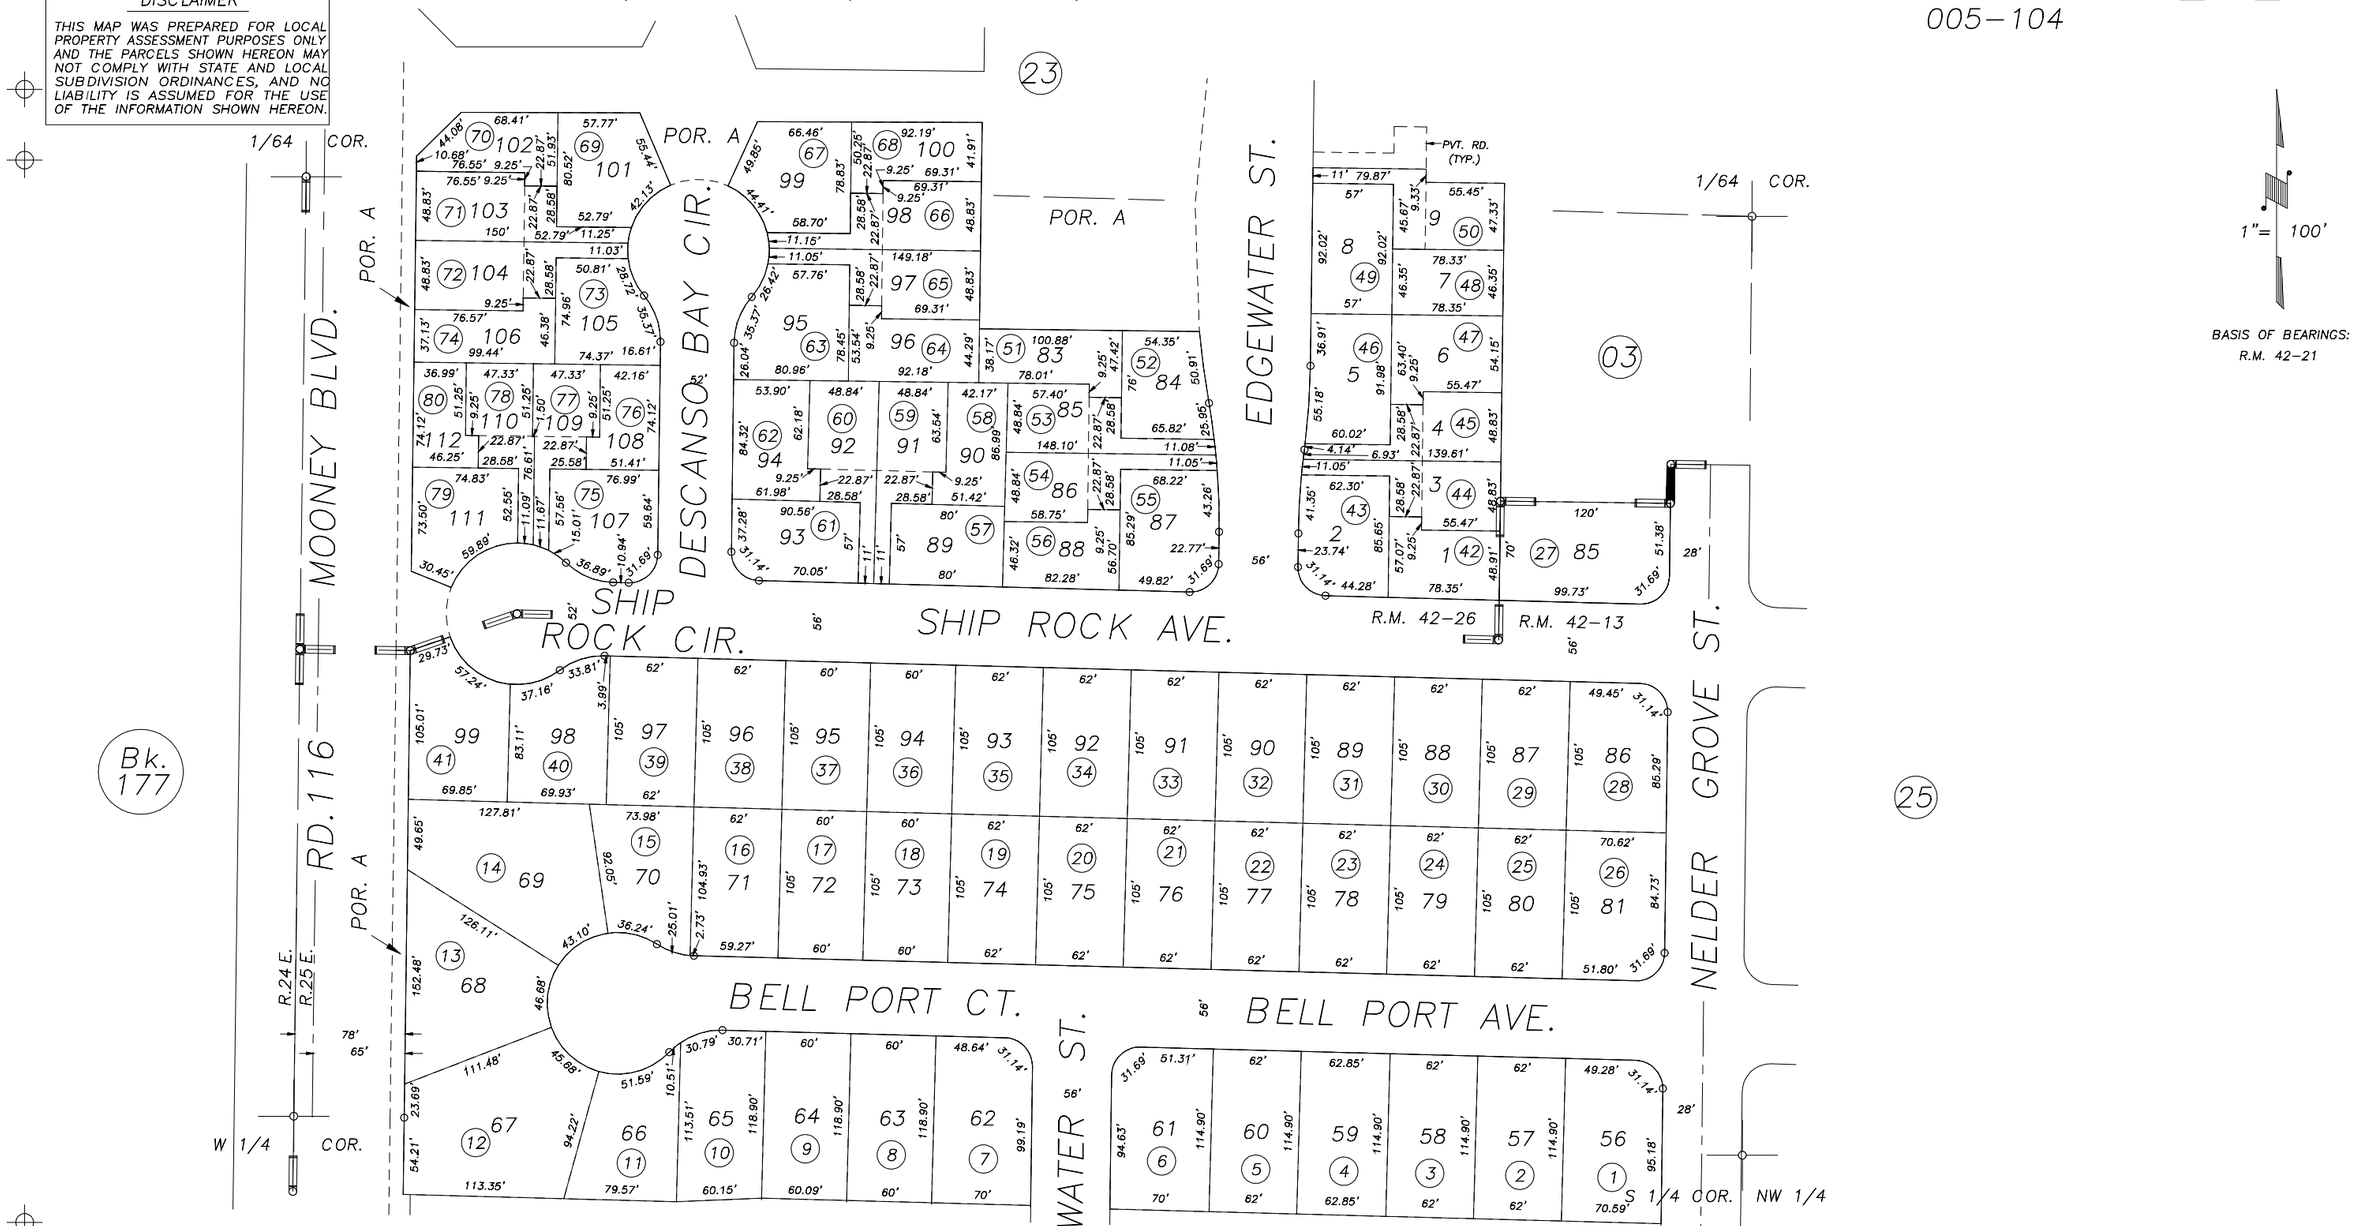

POR. PALM RANCH NO.2, R.M. 42–13
POR. PALM RANCH NO.1, R.M. 42–26

CITY OF TULARE
ASSESSOR'S MAPS BK.172 , PG.24
COUNTY OF TULARE, CALIFORNIA, U.S.A.

NOTE: Assessor's Parcel Numbers Shown in Circles (1)
Assessor's Block Numbers Shown in Elipses (123)

REVISION	DATE	TECH
2007–0110917	09/22/2008	CBT