DISCLAIMER

THIS MAP WAS PREPARED FOR LOCAL PROPERTY ASSESSMENT PURPOSES ONLY. THE PARCELS SHOWN HEREON MAY NOT COMPLY WITH STATE AND LOCAL SUBDIVISION ORDINANCES. NO LIABILITY IS ASSUMED FOR THE USE OF THE INFORMATION HEREON.

REVISED: 11/19/2007
REASON: 2005-0089651
CAD TECH: ASG

POR. SE¼ SEC. 10, T. 20 S., R. 24 E., M. D. B. & M.

TAX CODE AREA 175-25
005 - 097

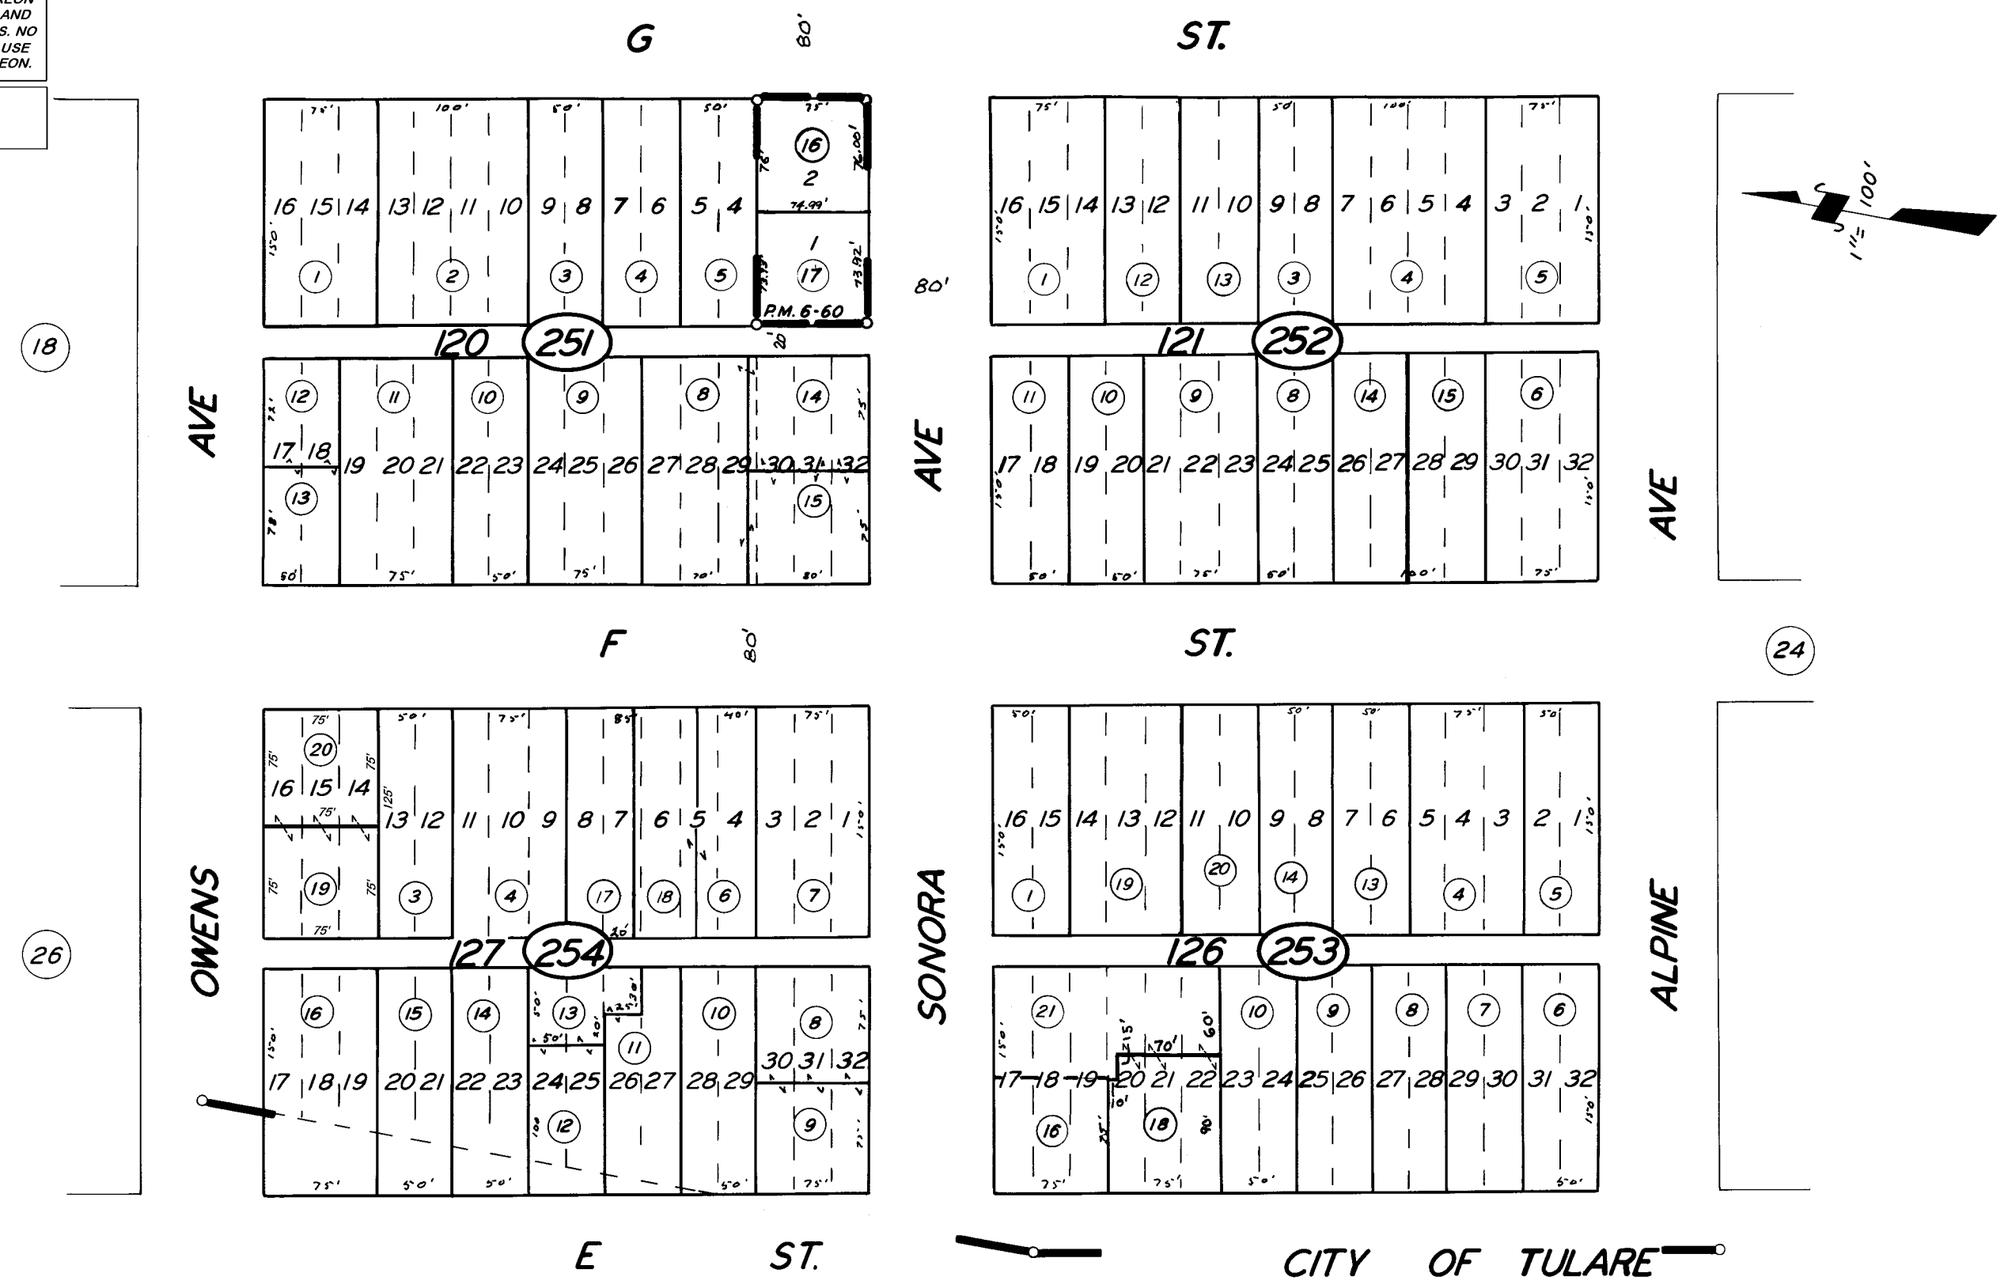

POR. ORIG. TOWNSITE, BLKS. 120, 121, 126, & 127 -

R.M. 1-18 & 19
PARCEL MAP 560,

P.M. 6-60

ASSESSOR'S MAPS BK. 175, PG. 25

COUNTY OF TULARE, CALIF.

NOTE — ASSESSOR'S BLOCK NUMBERS SHOWN IN ELLIPSES
ASSESSOR'S PARCEL NUMBERS SHOWN IN CIRCLES