DISCLAIMER

THIS MAP WAS PREPARED FOR LOCAL PROPERTY ASSESSMENT PURPOSES ONLY AND THE PARCELS SHOWN HEREON MAY NOT COMPLY WITH STATE AND LOCAL SUBDIVISION ORDINANCES, AND NO LIABILITY IS ASSUMED FOR THE USE OF THE INFORMATION SHOWN HEREON.

POR. NE 1/4 SEC. 10 & POR. NW 1/4 SEC. 11, T.20S., R.24E., M.D.B. & M.

Tax Area Code 005-060

176-10

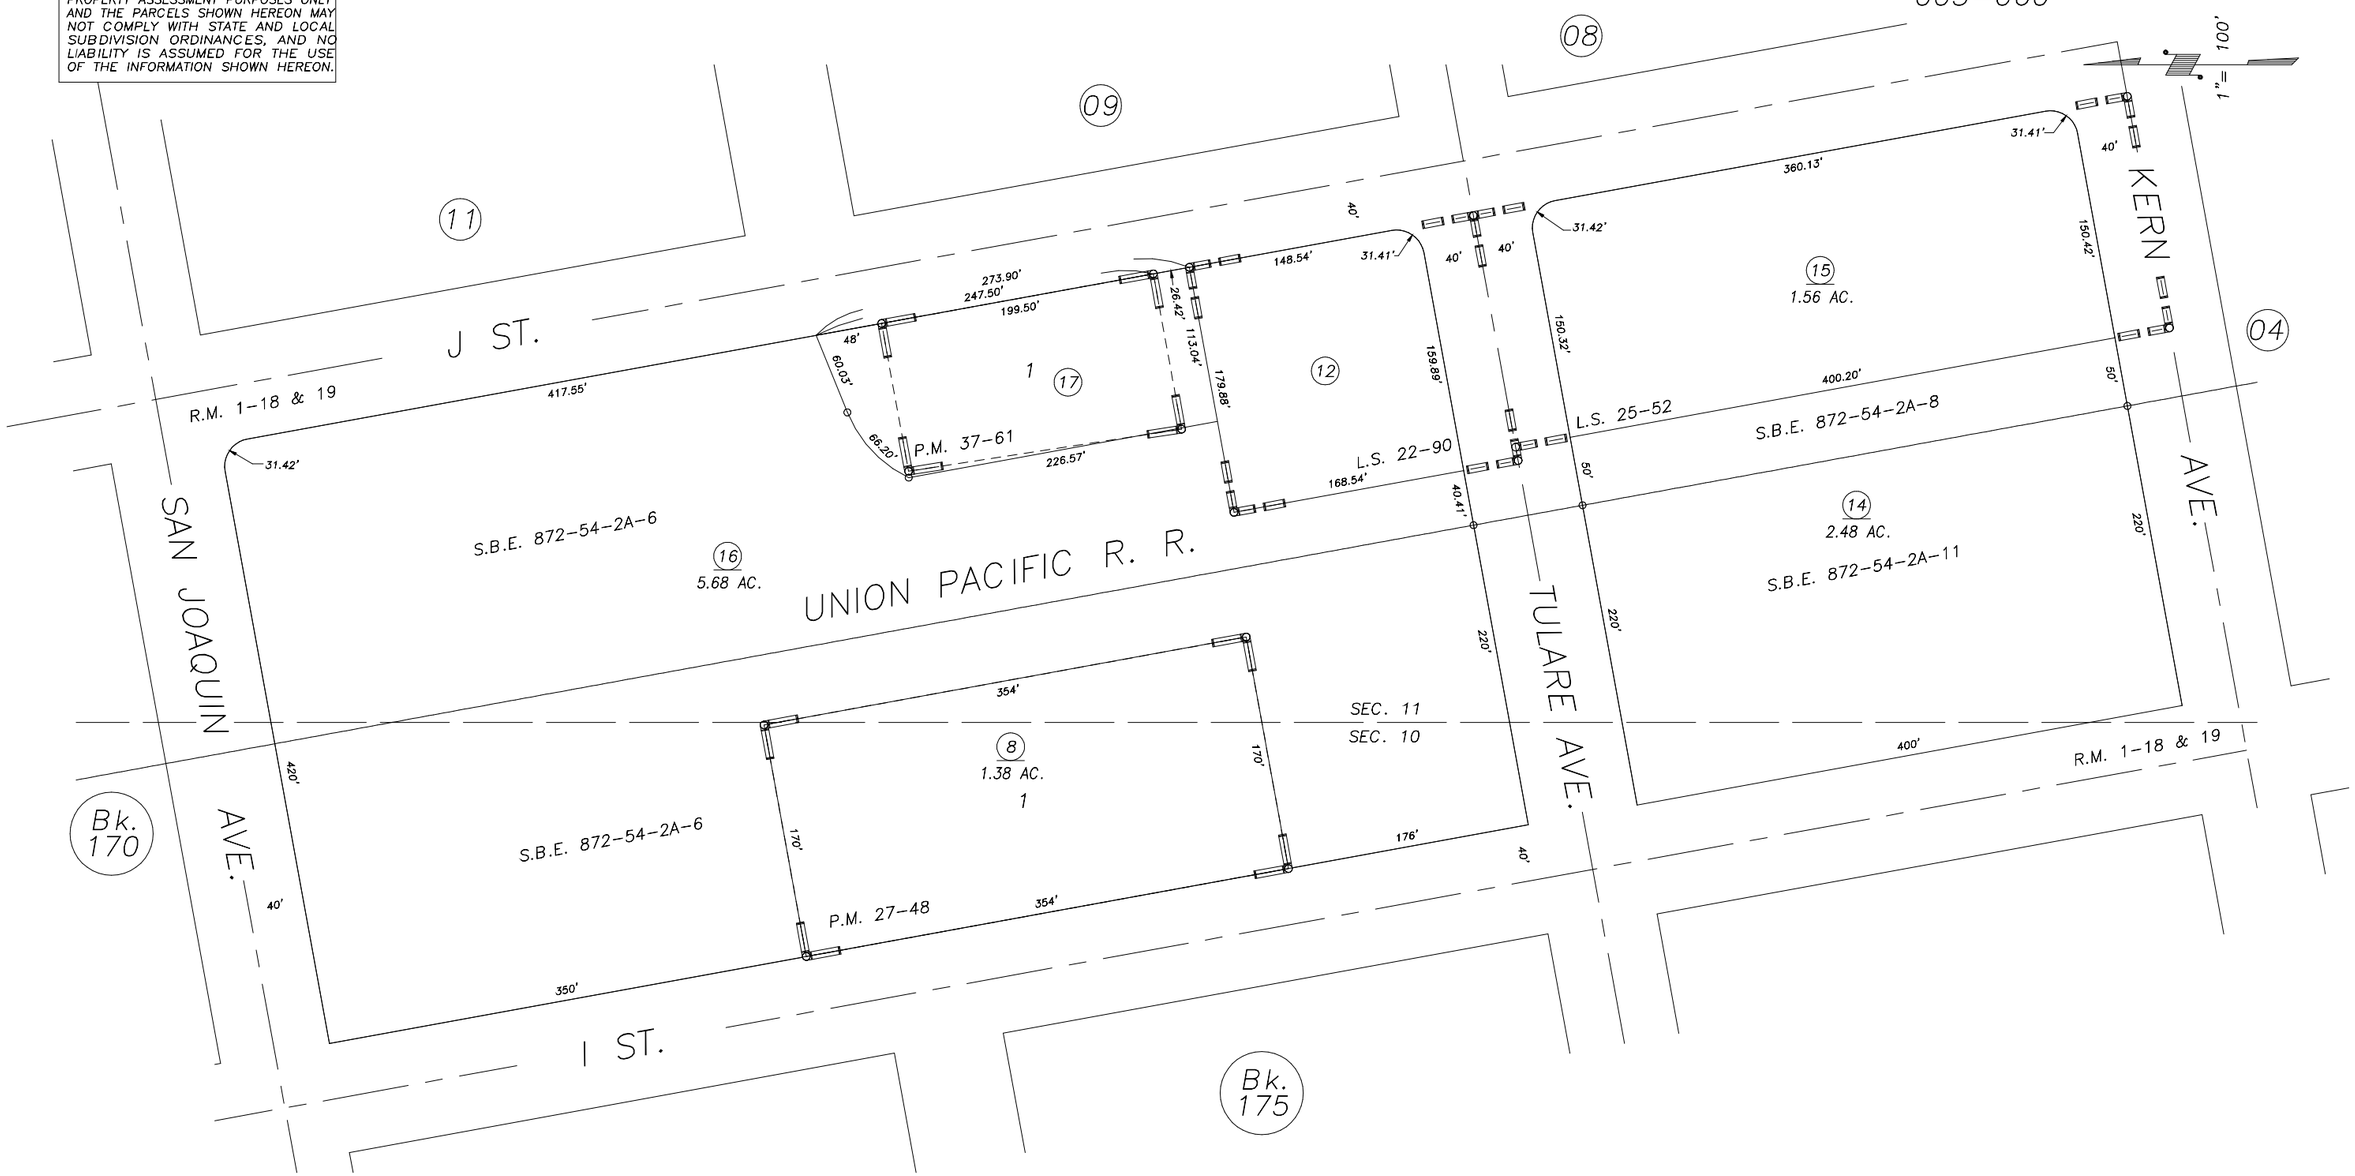

POR. TOWNSITE OF TULARE, R.M. 1-18 & 19 & 3-36
PARCEL MAP NO. 2647, P.M. 27-48
PARCEL MAP NO. 3658, P.M. 37-61
RECORD OF SURVEY, L.S. 22-90
RECORD OF SURVEY, L.S. 25-52

CITY OF TULARE
ASSESSOR'S MAPS BK.176 , PG.10
COUNTY OF TULARE, CALIFORNIA, U.S.A.

NOTE: Assessor's Parcel Numbers Shown in Circles (1)
Assessor's Block Numbers Shown in Elipses (123)

REVISION	DATE	TECH
2001-0021702	11/18/2008	JRS