POR. NW 1/4 SEC. 11 T.20S., R.24E., M.D.B.& M.

TAX CODE AREA **176-11**

5-060
5-004

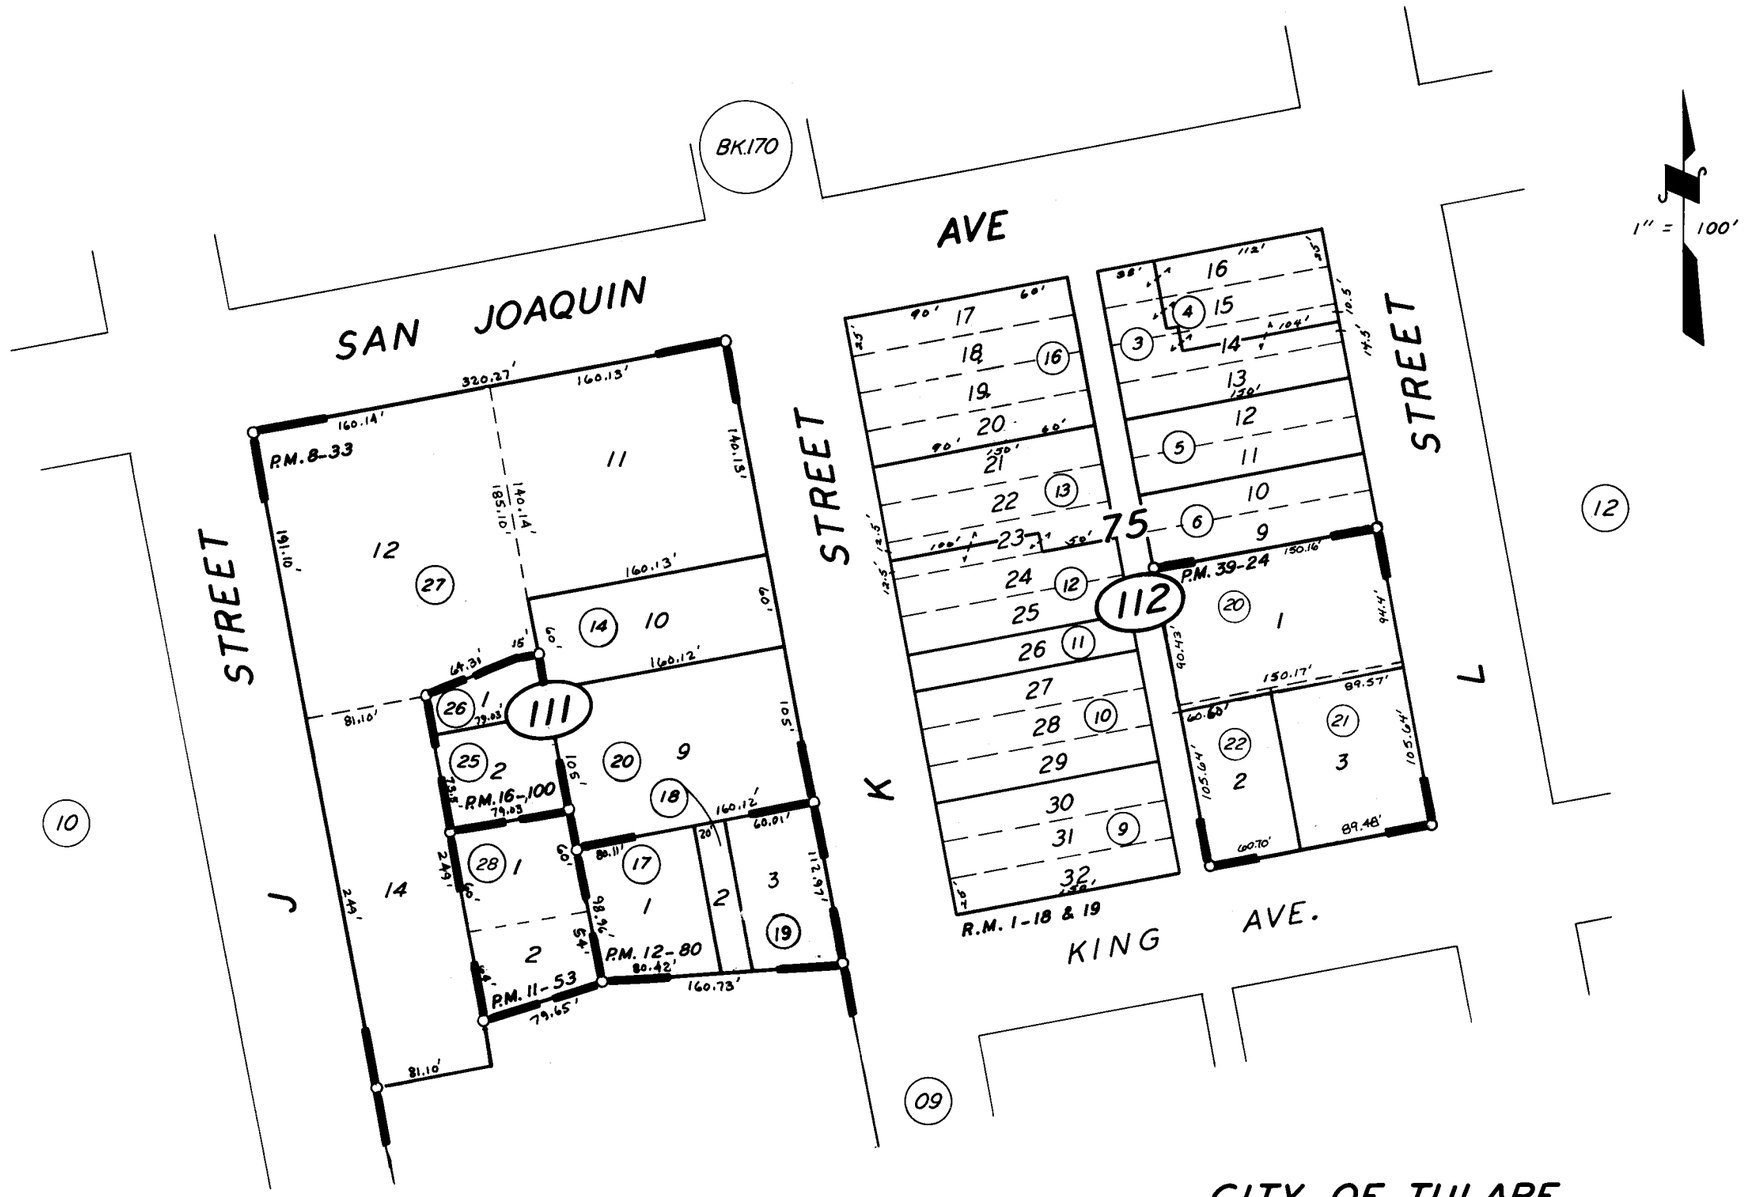

POR. TOWNSITE OF TULARE R.M. 1-18& 19
POR. PARCEL MAP 733 P.M. 8-33
PARCEL MAP 1052 P.M. 11-53
PARCEL MAP 1179 P.M. 12-80
PARCEL MAP 1599 P.M. 16-100
PARCEL MAP 3821 P.M. 39-24

CITY OF TULARE

ASSESSOR'S MAPS BK. 176, PG. 11.

COUNTY OF TULARE, CALIF.

NOTE — ASSESSOR'S BLOCK NUMBERS SHOWN IN ELLIPSES
ASSESSOR'S PARCEL NUMBERS SHOWN IN CIRCLES