POR. SE 1/4 SEC. 11, T.20S., R.24E., M.D.B.&M.

TAX CODE AREA 176-25
5-007

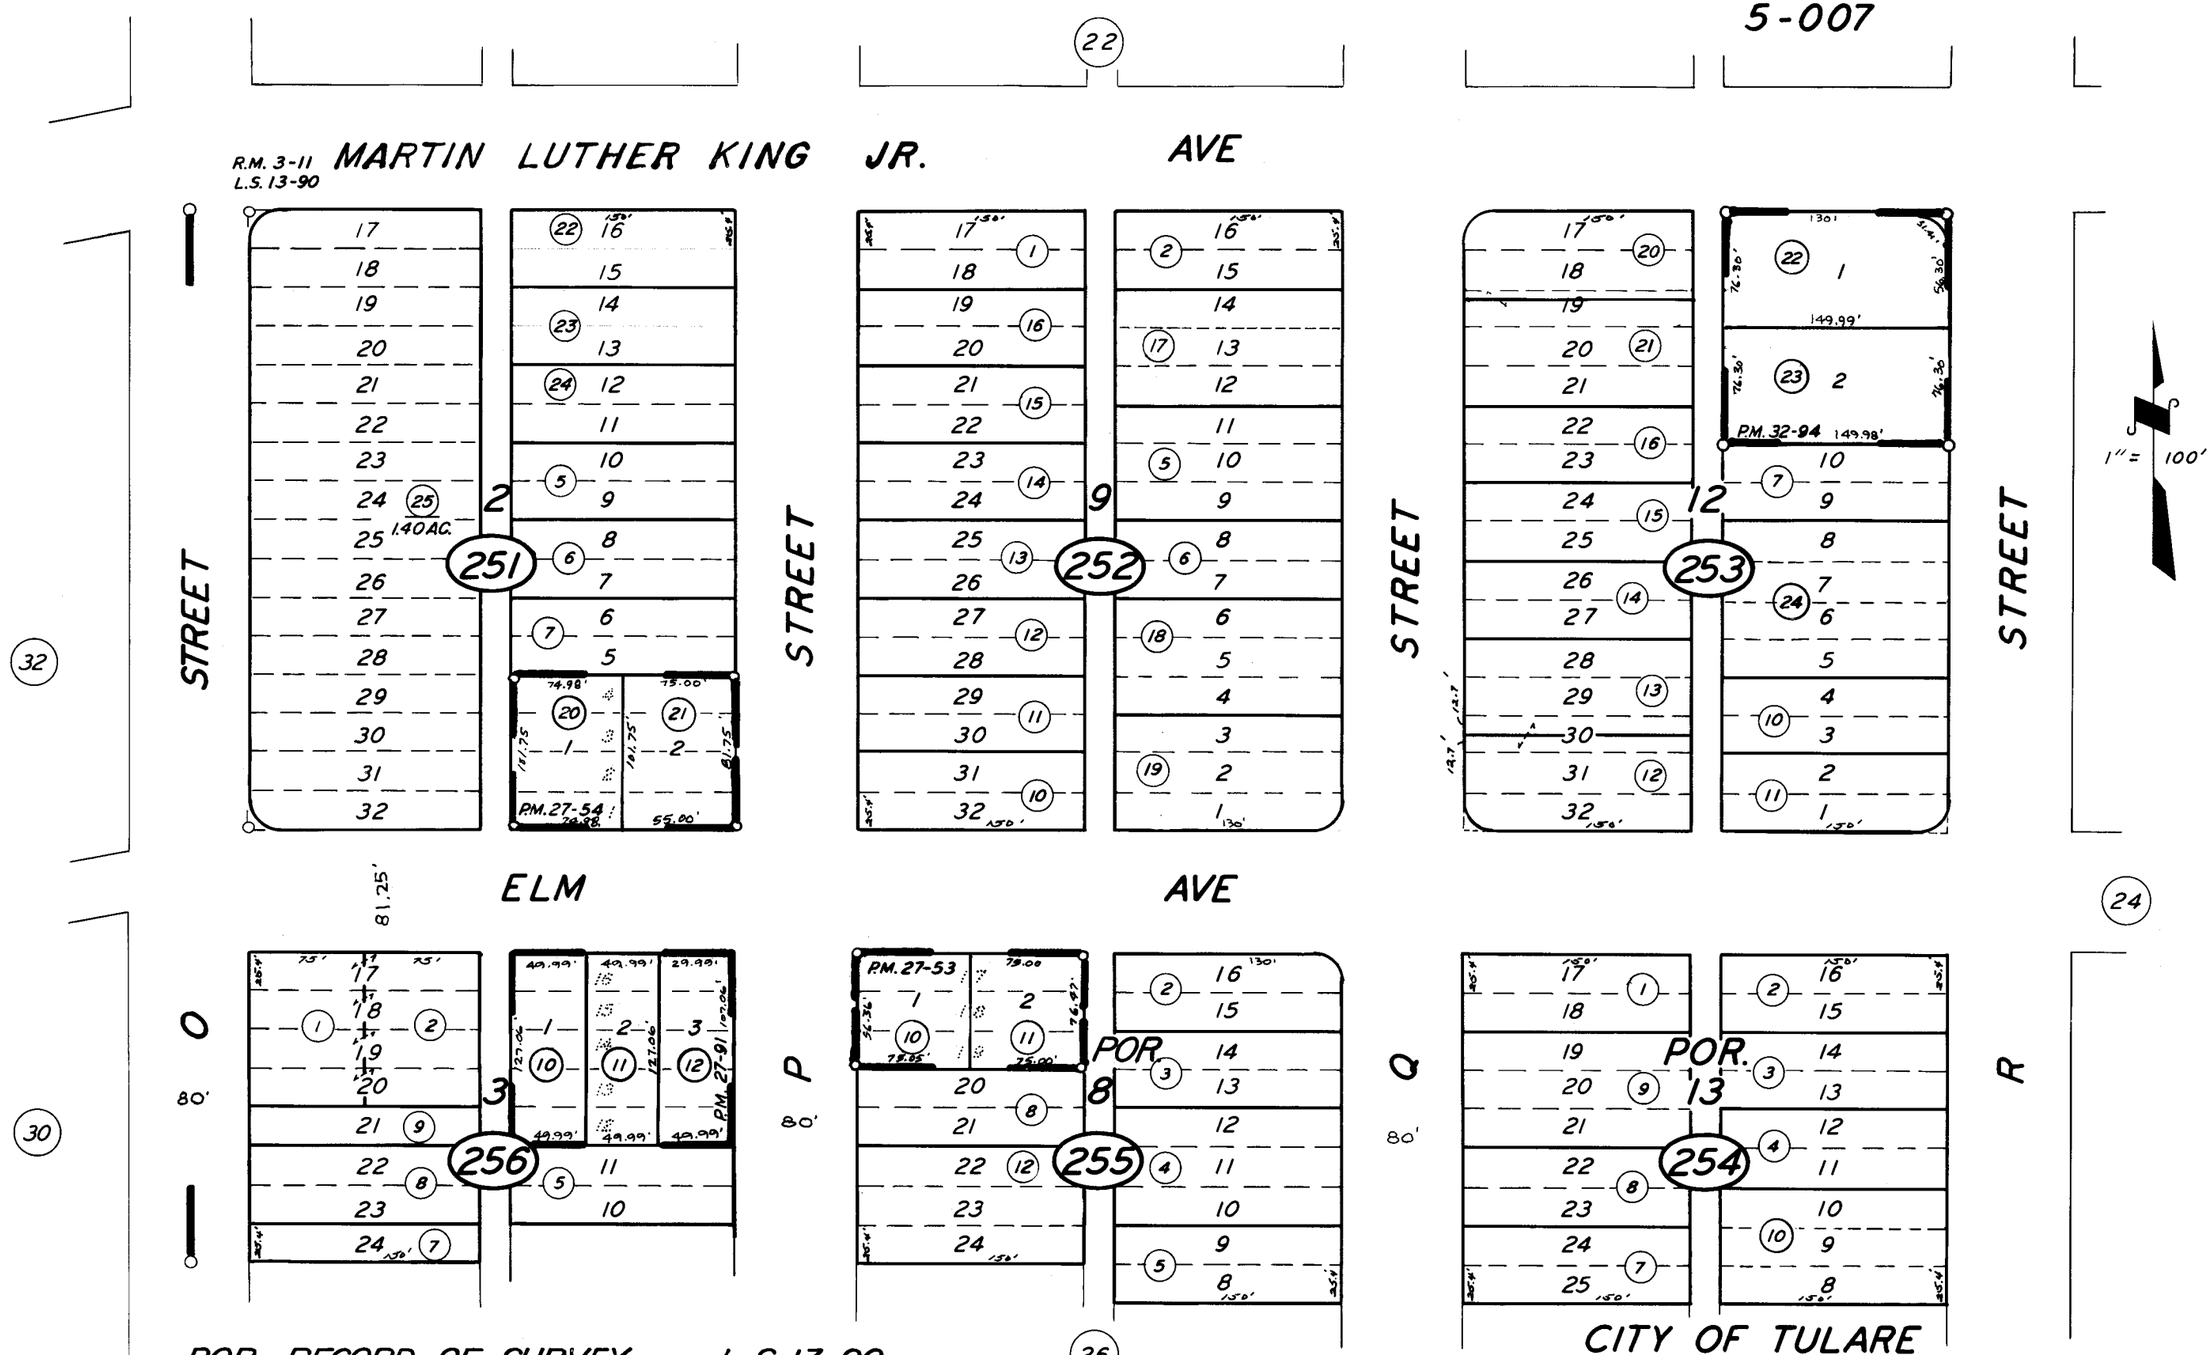

POR. RECORD OF SURVEY, L.S. 13-90
POR. T. PAIGE'S ADD., BLKS. 2, 9, 12 & POR. BLKS. 3, 8 & 13. R.M. 3-11 ASSESSOR'S MAPS BK. 176, PG. 25.
PARCEL MAP 2652, P.M. 27-53
PARCEL MAP 2653, P.M. 27-54
PARCEL MAP 2690, P.M. 27-91
PARCEL MAP 3193, P.M. 32-94

COUNTY OF TULARE, CALIF.

NOTE — ASSESSOR'S BLOCK NUMBERS SHOWN IN ELLIPSES
ASSESSOR'S PARCEL NUMBERS SHOWN IN CIRCLES