N1/2 OF NE1/4 OF SW1/4 SEC.12, T.20S, R.24E., M.D.B.&M.

Tax Area Codes 005–000

177–01

DISCLAIMER

THIS MAP WAS PREPARED FOR LOCAL PROPERTY ASSESSMENT PURPOSES ONLY AND THE PARCELS SHOWN HEREON MAY NOT COMPLY WITH STATE AND LOCAL SUBDIVISION ORDINANCES, AND NO LIABILITY IS ASSUMED FOR THE USE OF THE INFORMATION SHOWN HEREON.

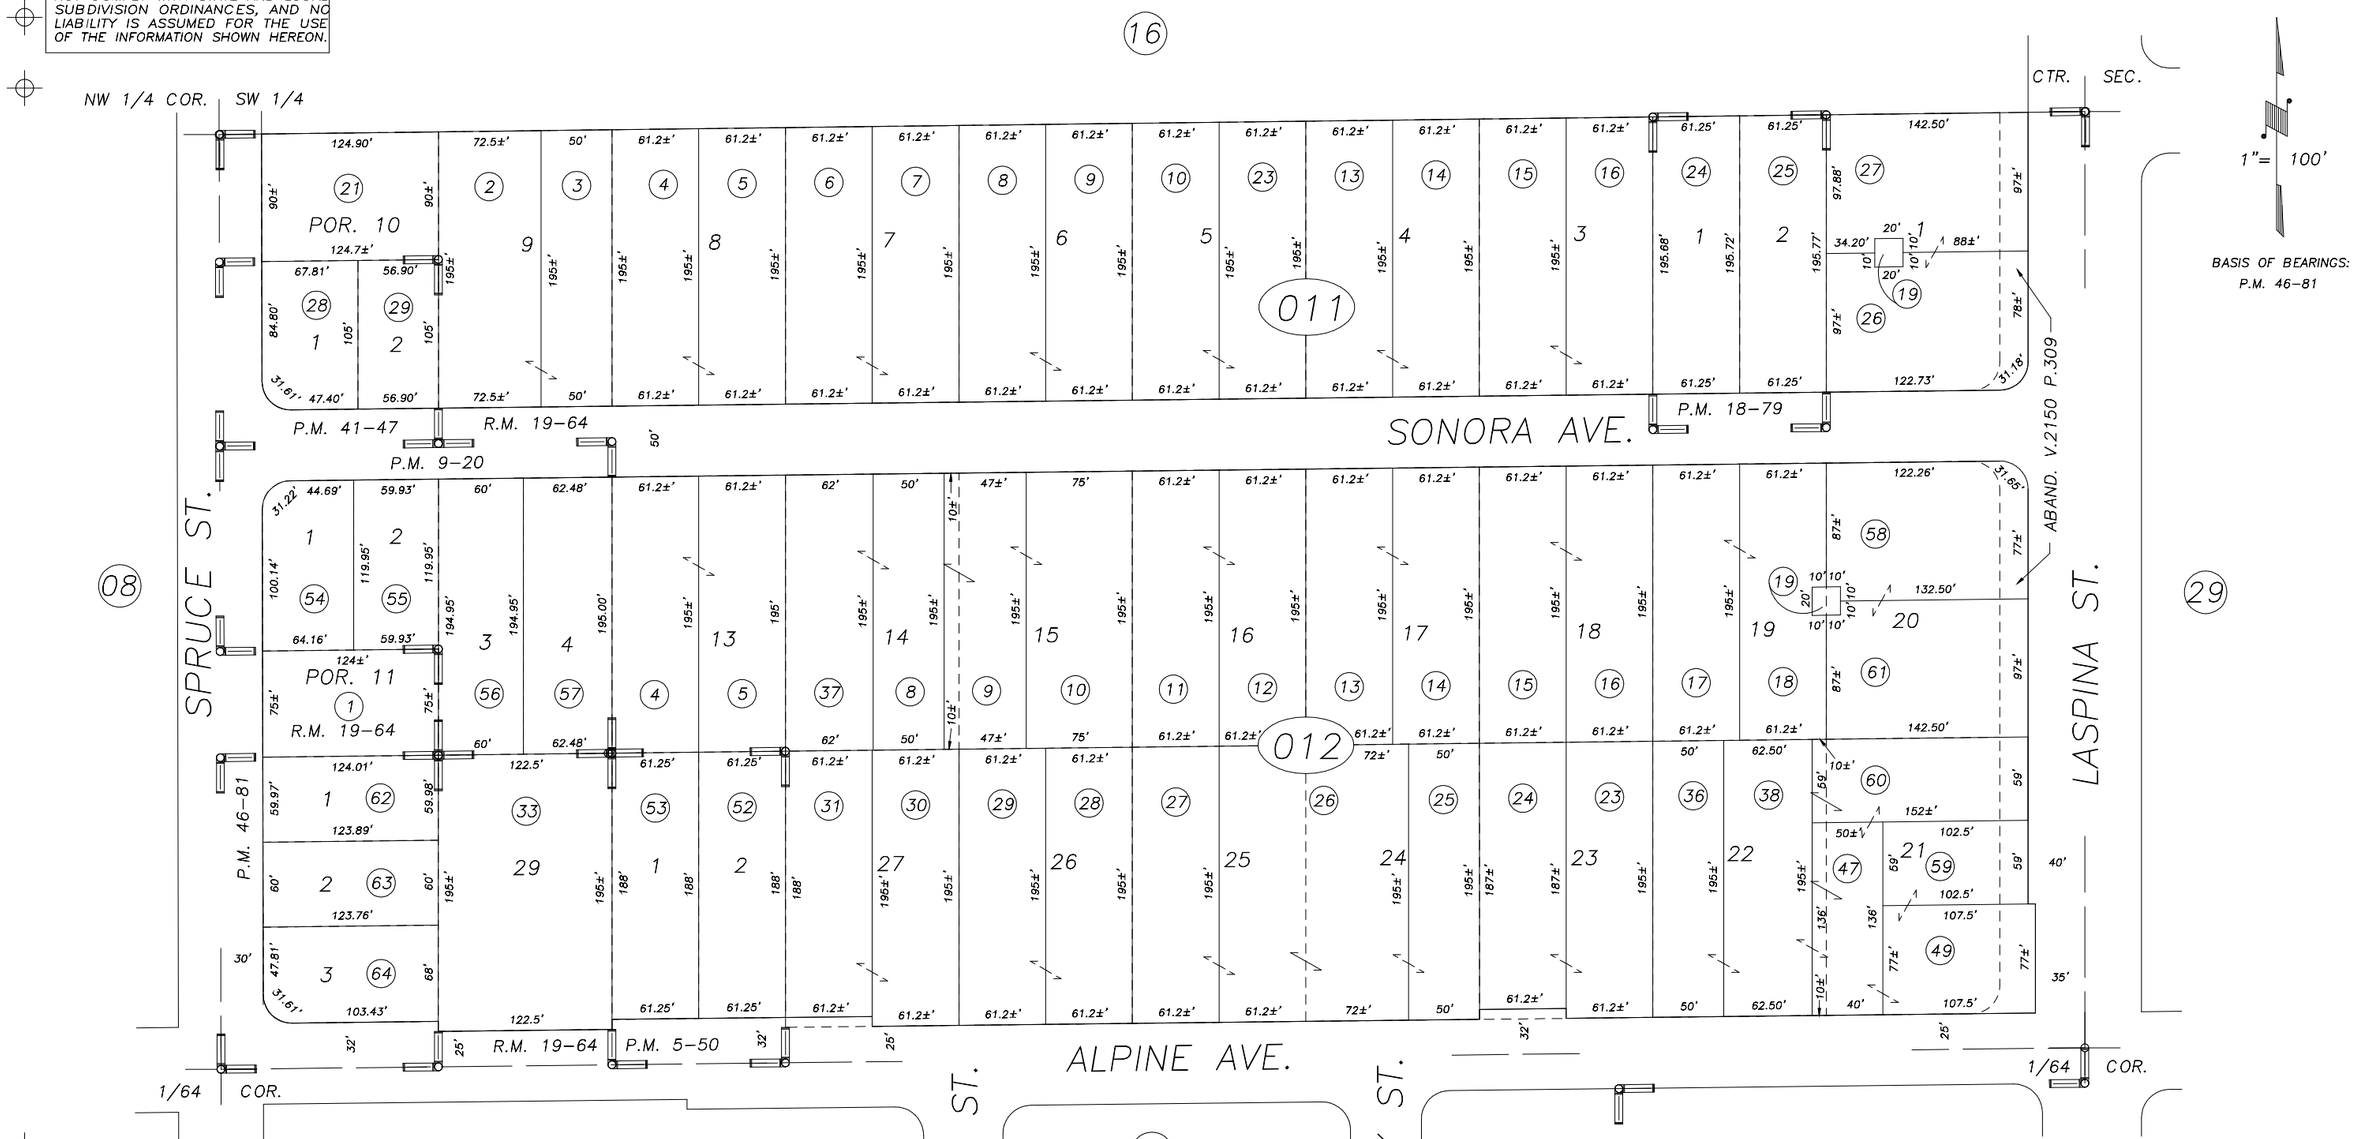

POR. TRACT 33, R.M. 19–64
PARCEL MAP 450, P.M. 5–50,
PARCEL MAP 820, P.M. 9–20
PARCEL MAP 1778, O.M. 18–79
PARCEL MAP 4043, P.M. 41–47
PARCEL MAP 4576, P.M. 46–81

CITY OF TULARE
ASSESSOR'S MAPS BK.177 , PG.01
COUNTY OF TULARE, CALIFORNIA, U.S.A.

NOTE: Assessor's Parcel Numbers Shown in Circles (1)
Assessor's Block Numbers Shown in Elipses (123)

REVISION	DATE	TECH
2003–0080644	12/31/2004	RBP