N'LY. POR. OF NE¼ OF NE¼ SEC. 12, T.20S., R.24E., M.D.B.&M.

TAX CODE AREA 177-21

149-003
5-017

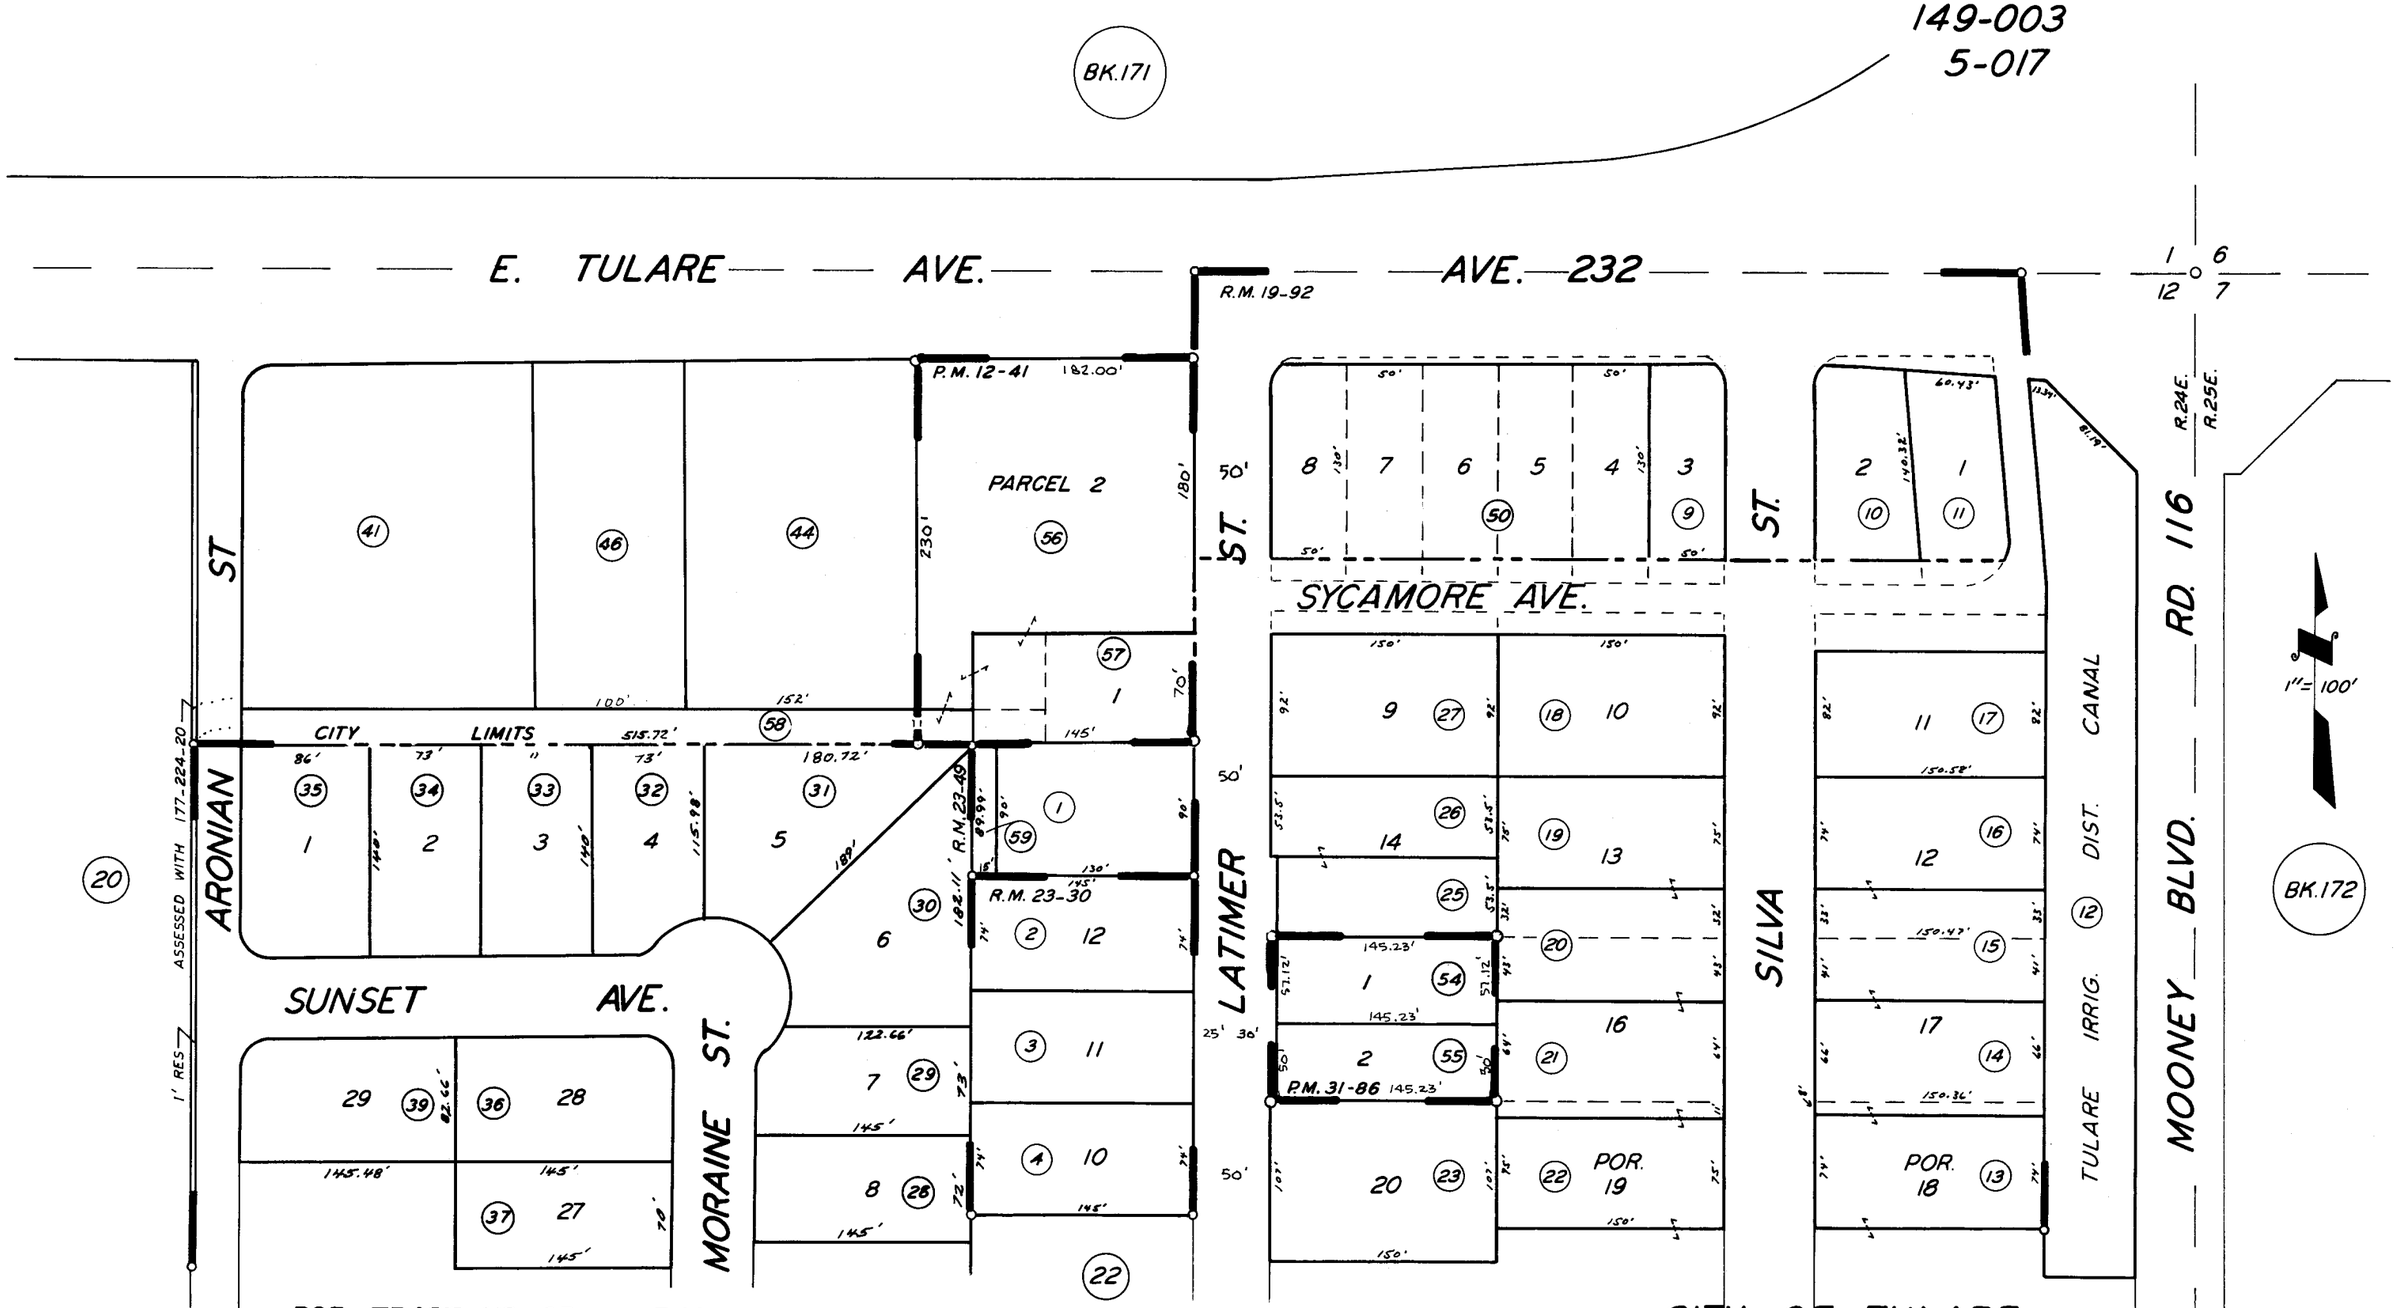

POR. TRACT NO. 65, R.M. 19-92
POR. TRACT NO. 351, R.M. 23-30
POR. TRACT NO. 372, R.M. 23-49
PARCEL MAP 1140, P.M. 12-41
PARCEL MAP 3085, P.M. 31-86

CITY OF TULARE

ASSESSOR'S MAPS BK. 177, PG. 21

COUNTY OF TULARE, CALIF.

NOTE — ASSESSOR'S BLOCK NUMBERS SHOWN IN ELLIPSES
ASSESSOR'S PARCEL NUMBERS SHOWN IN CIRCLES