POR. NE¼ OF SE¼ SEC. 12, T. 20S., R.24E., M.D.B.&M.

TAX CODE AREA 177-32

5-010
5-040

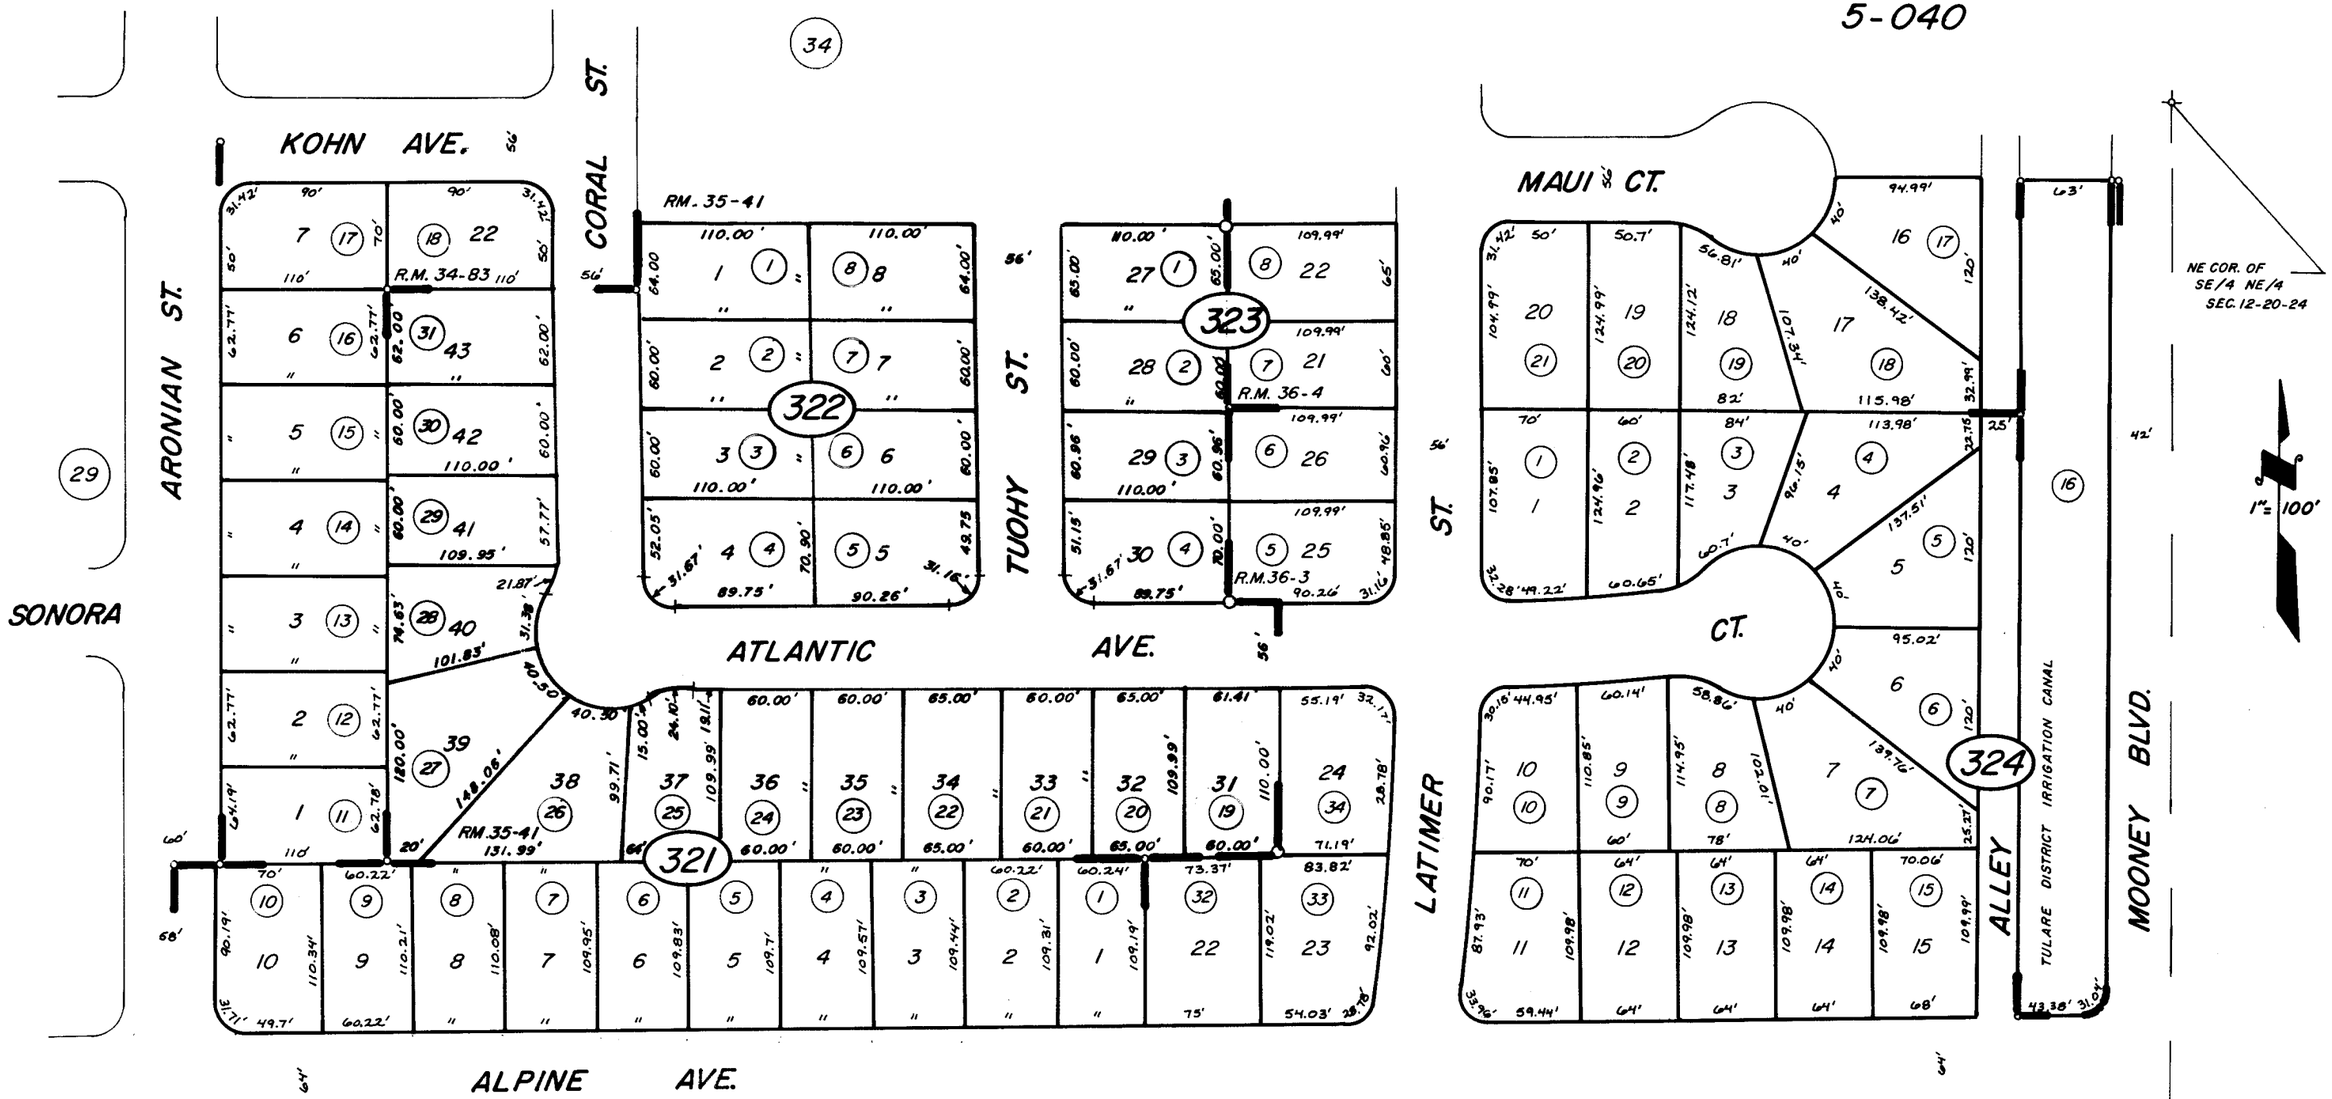

POR. EASTWOOD ESTATES R.M. 30-42
POR. TERRACE PARK ESTATES 5 R.M. 34-83
POR. TERRACE PARK ESTATES 6 R.M. 35-41
POR. TERRACE PARK ESTATES 8 R.M. 36-4
POR. TERRACE PARK ESTATES 7 R.M. 36-3

CITY OF TULARE
ASSESSOR'S MAPS BK. 177, PG. 32
COUNTY OF TULARE, CALIF.

NOTE ASSESSOR'S BLOCK NUMBERS SHOWN IN ELLIPSES
ASSESSOR'S PARCEL NUMBERS SHOWN IN CIRCLES

11-14-79 R.B.