N1/2 OF NE1/4 SEC.14, T.20S., R.24E., M.D.B.&M.

Tax Area Codes 181-07

005-007 005-017
005-035 005-036
005-039 005-092
005-110 005-111

DISCLAIMER

THIS MAP WAS PREPARED FOR LOCAL PROPERTY ASSESSMENT PURPOSES ONLY AND THE PARCELS SHOWN HEREON MAY NOT COMPLY WITH STATE AND LOCAL SUBDIVISION ORDINANCES, AND NO LIABILITY IS ASSUMED FOR THE USE OF THE INFORMATION SHOWN HEREON.

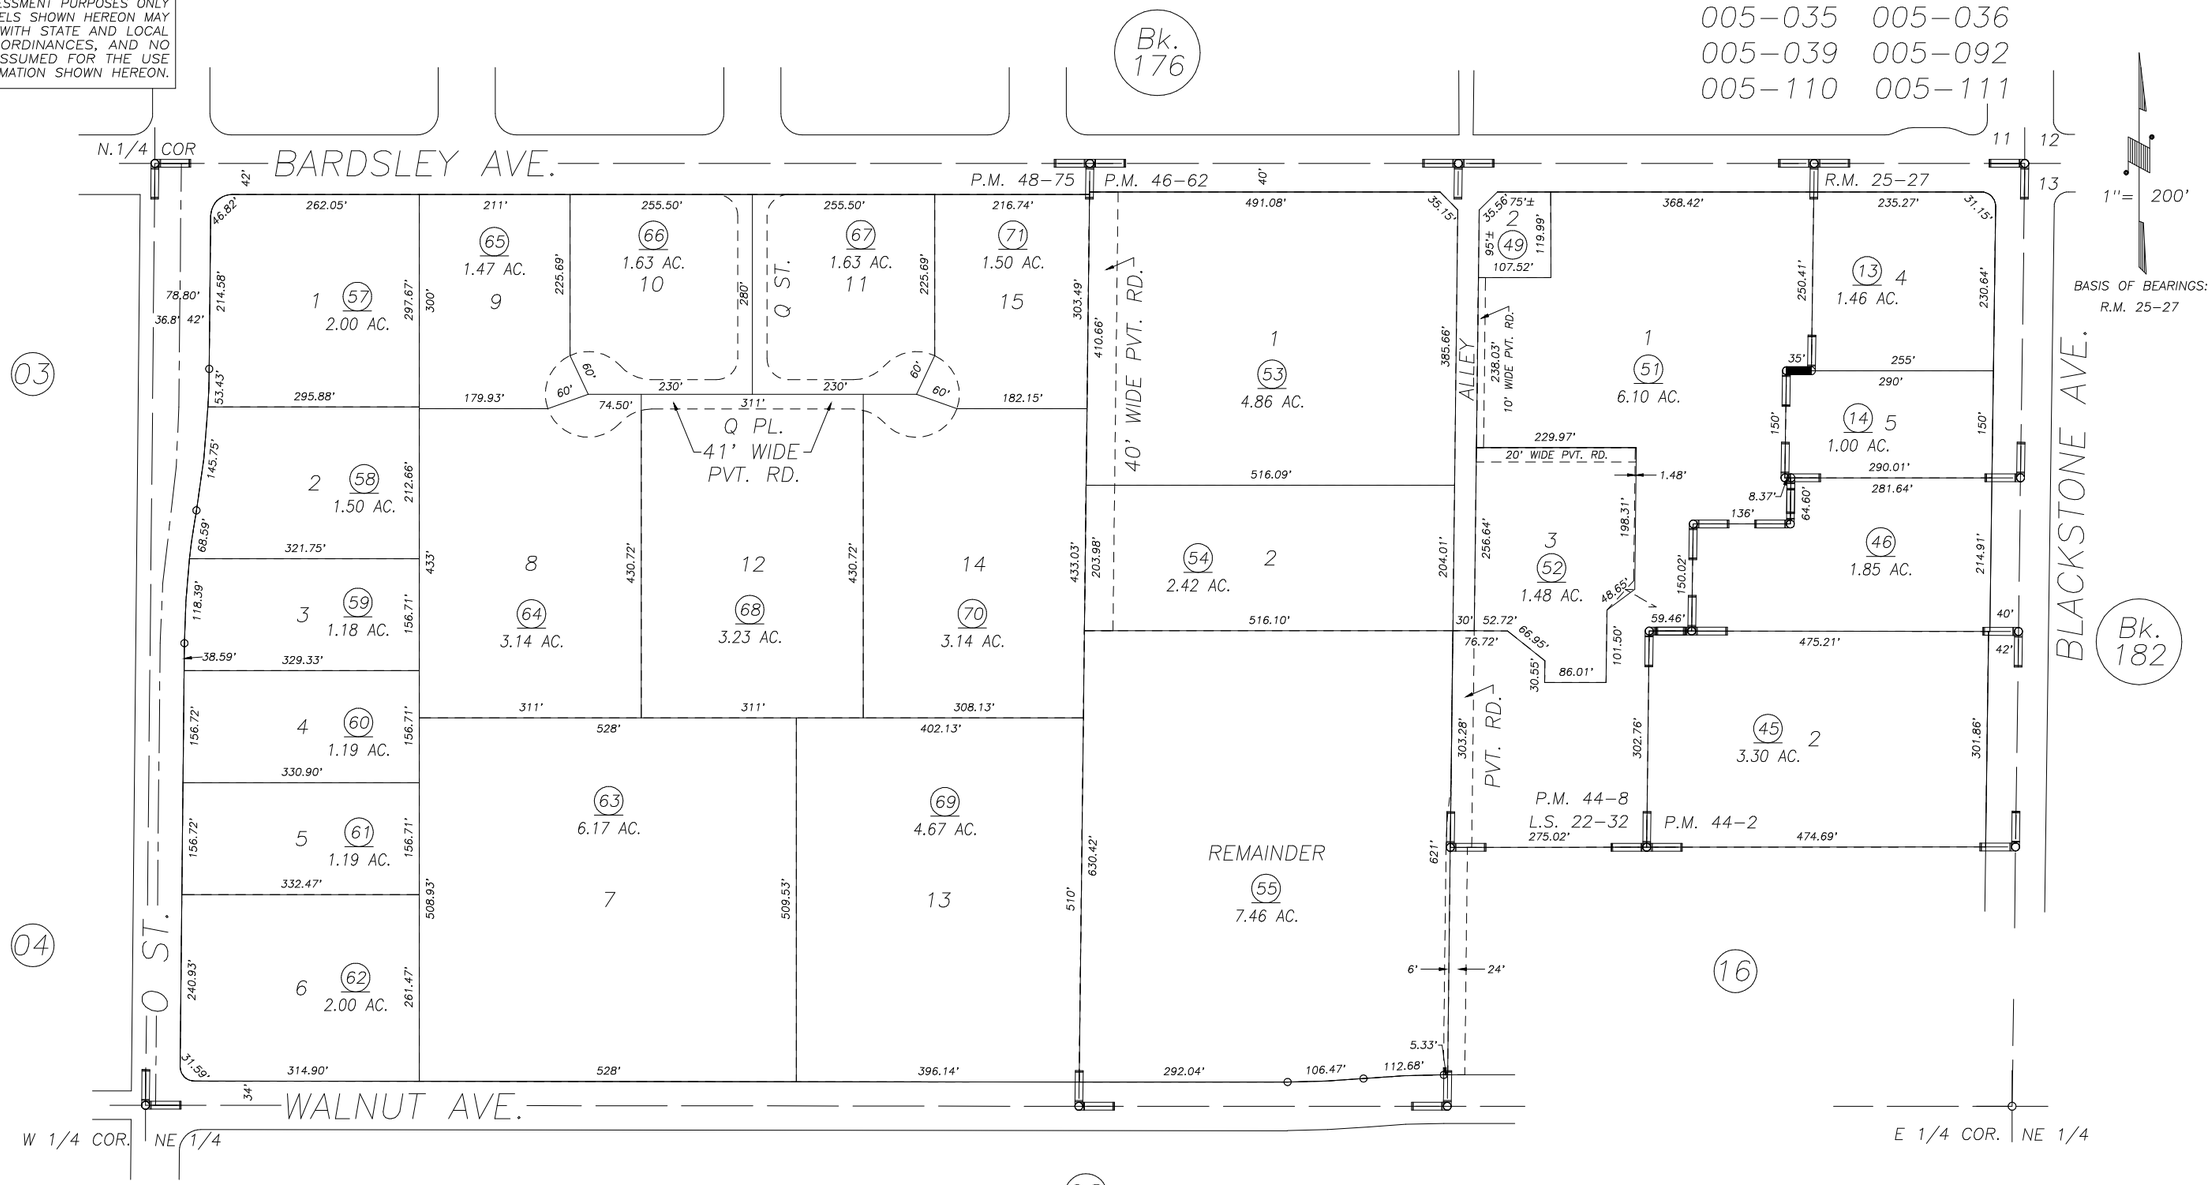

TULARE INDUSTRIAL PARK NO. 1, R.M. 25-27
PARCEL MAP 4298, P.M. 44-2
PARCEL MAP 4304, P.M. 44-8
RECORD OF SURVEY, L.S. 22-32
PARCEL MAP 4557, P.M. 46-62
PARCEL MAP NO. 4770, P.M. 48-75

CITY OF TULARE
ASSESSOR'S MAPS BK. 181 , PG. 07
COUNTY OF TULARE, CALIFORNIA, U.S.A.

NOTE: Assessor's Parcel Numbers Shown in Circles (1)
Assessor's Block Numbers Shown in Elipses (123)

REVISION	DATE	TECH
2006-0059746	05/25/2007	MLC