DISCLAIMER

THIS MAP WAS PREPARED FOR LOCAL PROPERTY ASSESSMENT PURPOSES ONLY AND THE PARCELS SHOWN HEREON MAY NOT COMPLY WITH STATE AND LOCAL SUBDIVISION ORDINANCES, AND NO LIABILITY IS ASSUMED FOR THE USE OF THE INFORMATION SHOWN HEREON.

N1/2 OF NE1/4 OF SEC.13, T.20S., R.24E., M.D.B.&M.

Tax Area Code 182-06

005-001 005-072
005-017 149-003
005-042

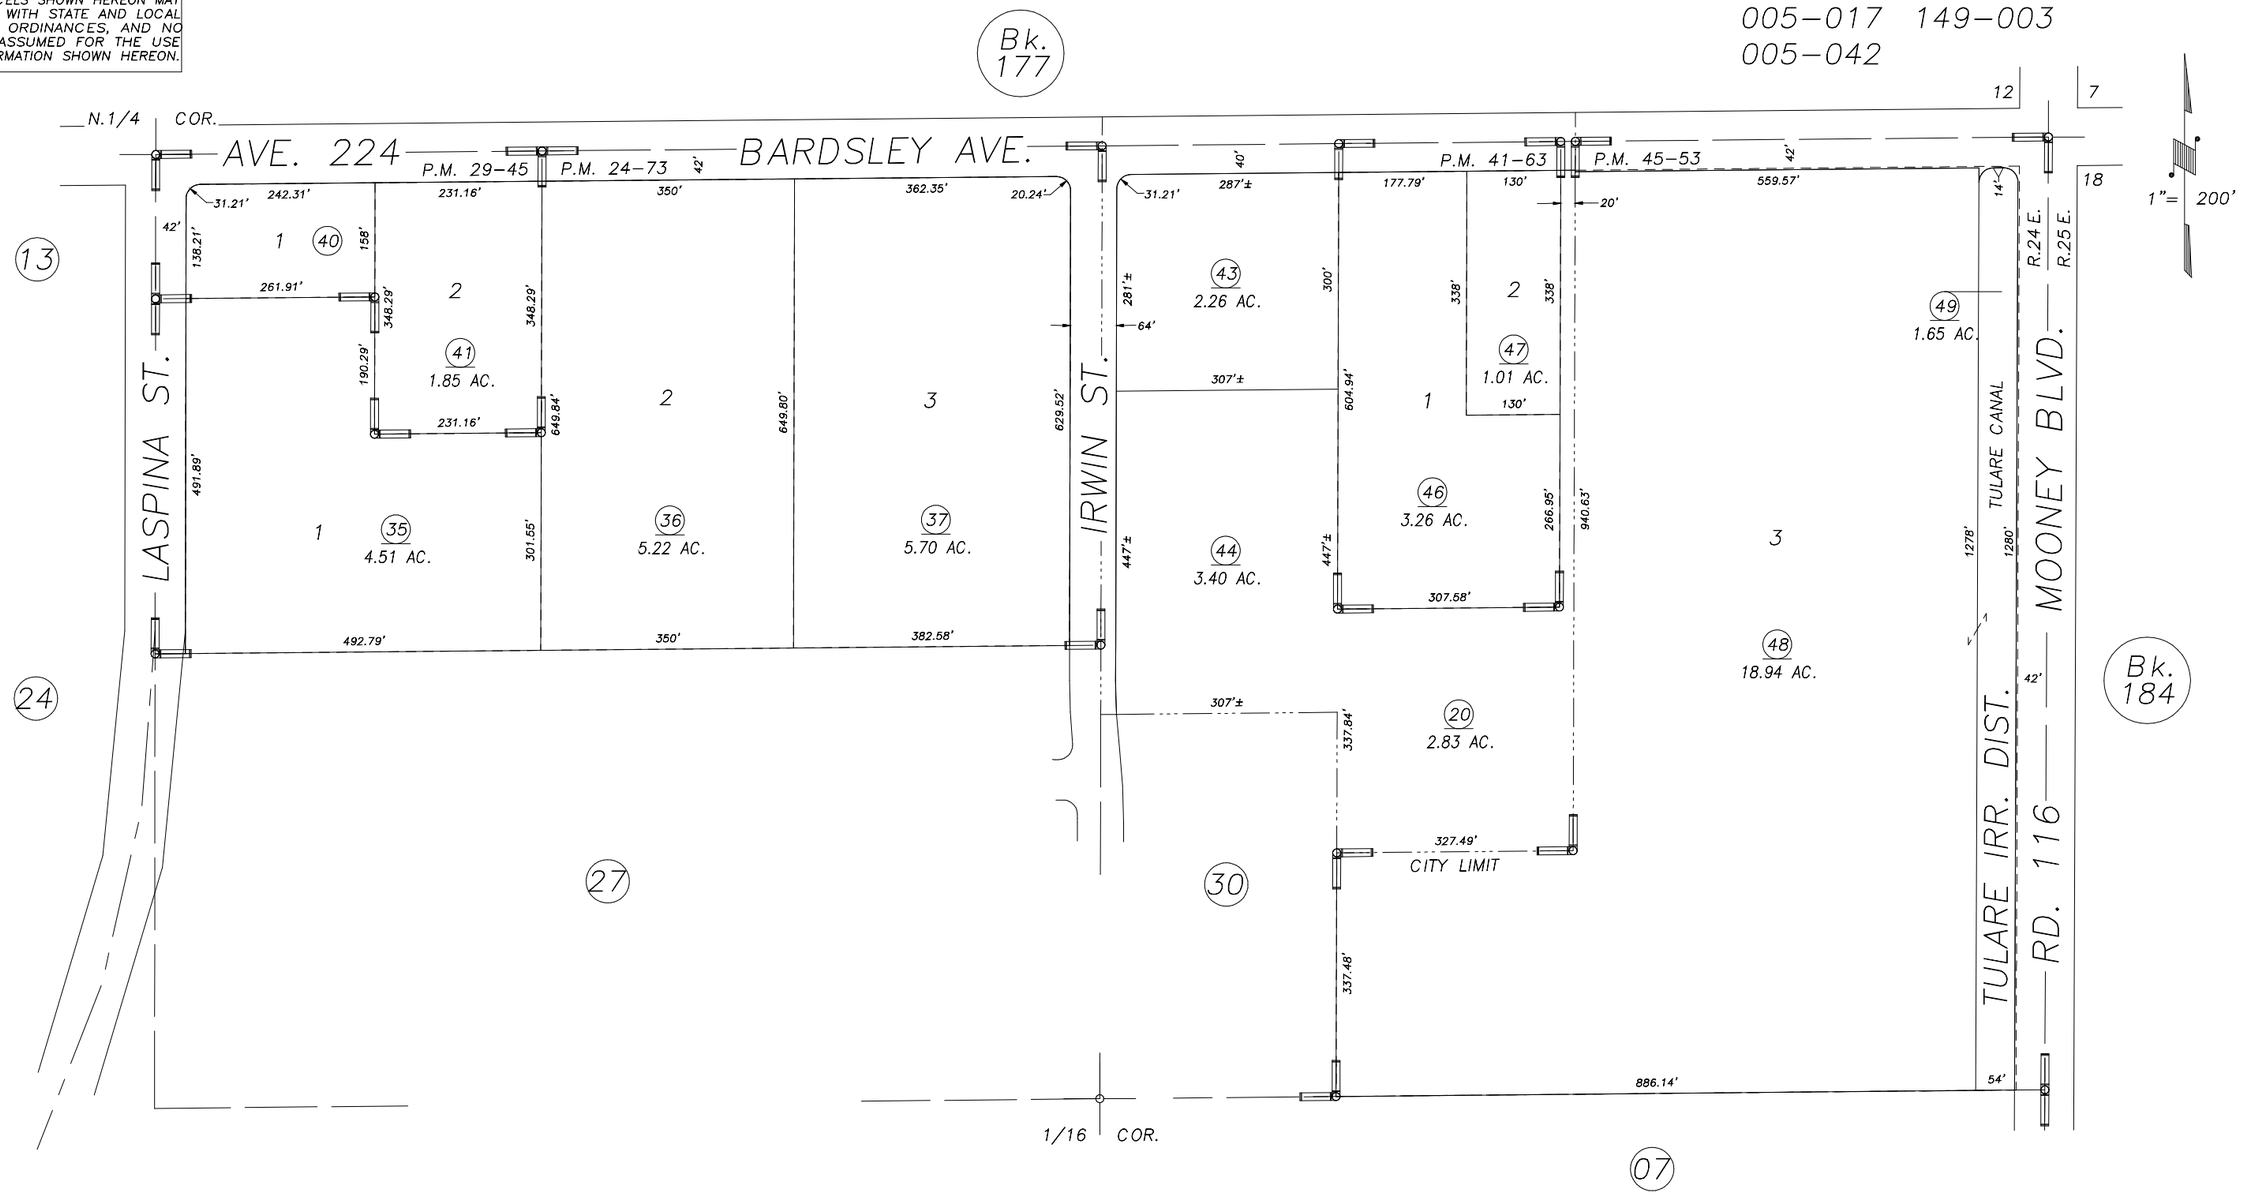

PARCEL MAP 2372, P.M. 24-73
PARCEL MAP 2844, P.M. 29-45
PARCEL MAP 4059, P.M. 41-63
POR. PARCEL MAP 4448, P.M. 45-53

CITY OF TULARE
ASSESSOR'S MAPS BK.182 , PG.06
COUNTY OF TULARE, CALIFORNIA, U.S.A.

NOTE: Assessor's Parcel Numbers Shown in Circles (1)
Assessor's Block Numbers Shown in Elipses (123)

REVISION	DATE	TECH
2005-0031030	04/15/2005	JRS