DISCLAIMER

THIS MAP WAS PREPARED FOR LOCAL PROPERTY ASSESSMENT PURPOSES ONLY. THE PARCELS SHOWN HEREON MAY NOT COMPLY WITH STATE AND LOCAL SUBDIVISION ORDINANCES. NO LIABILITY IS ASSUMED FOR THE USE OF THE INFORMATION HEREON.

REVISED: 04/06/2006
REASON: 2005-0143220
CAD TECH: JRS

N'LY. POR. OF SE. 1/4 SEC. 13, T. 20 S., R. 24 E., M.D.B.& M.

TAX CODE AREA
005-009
149-003

182-08

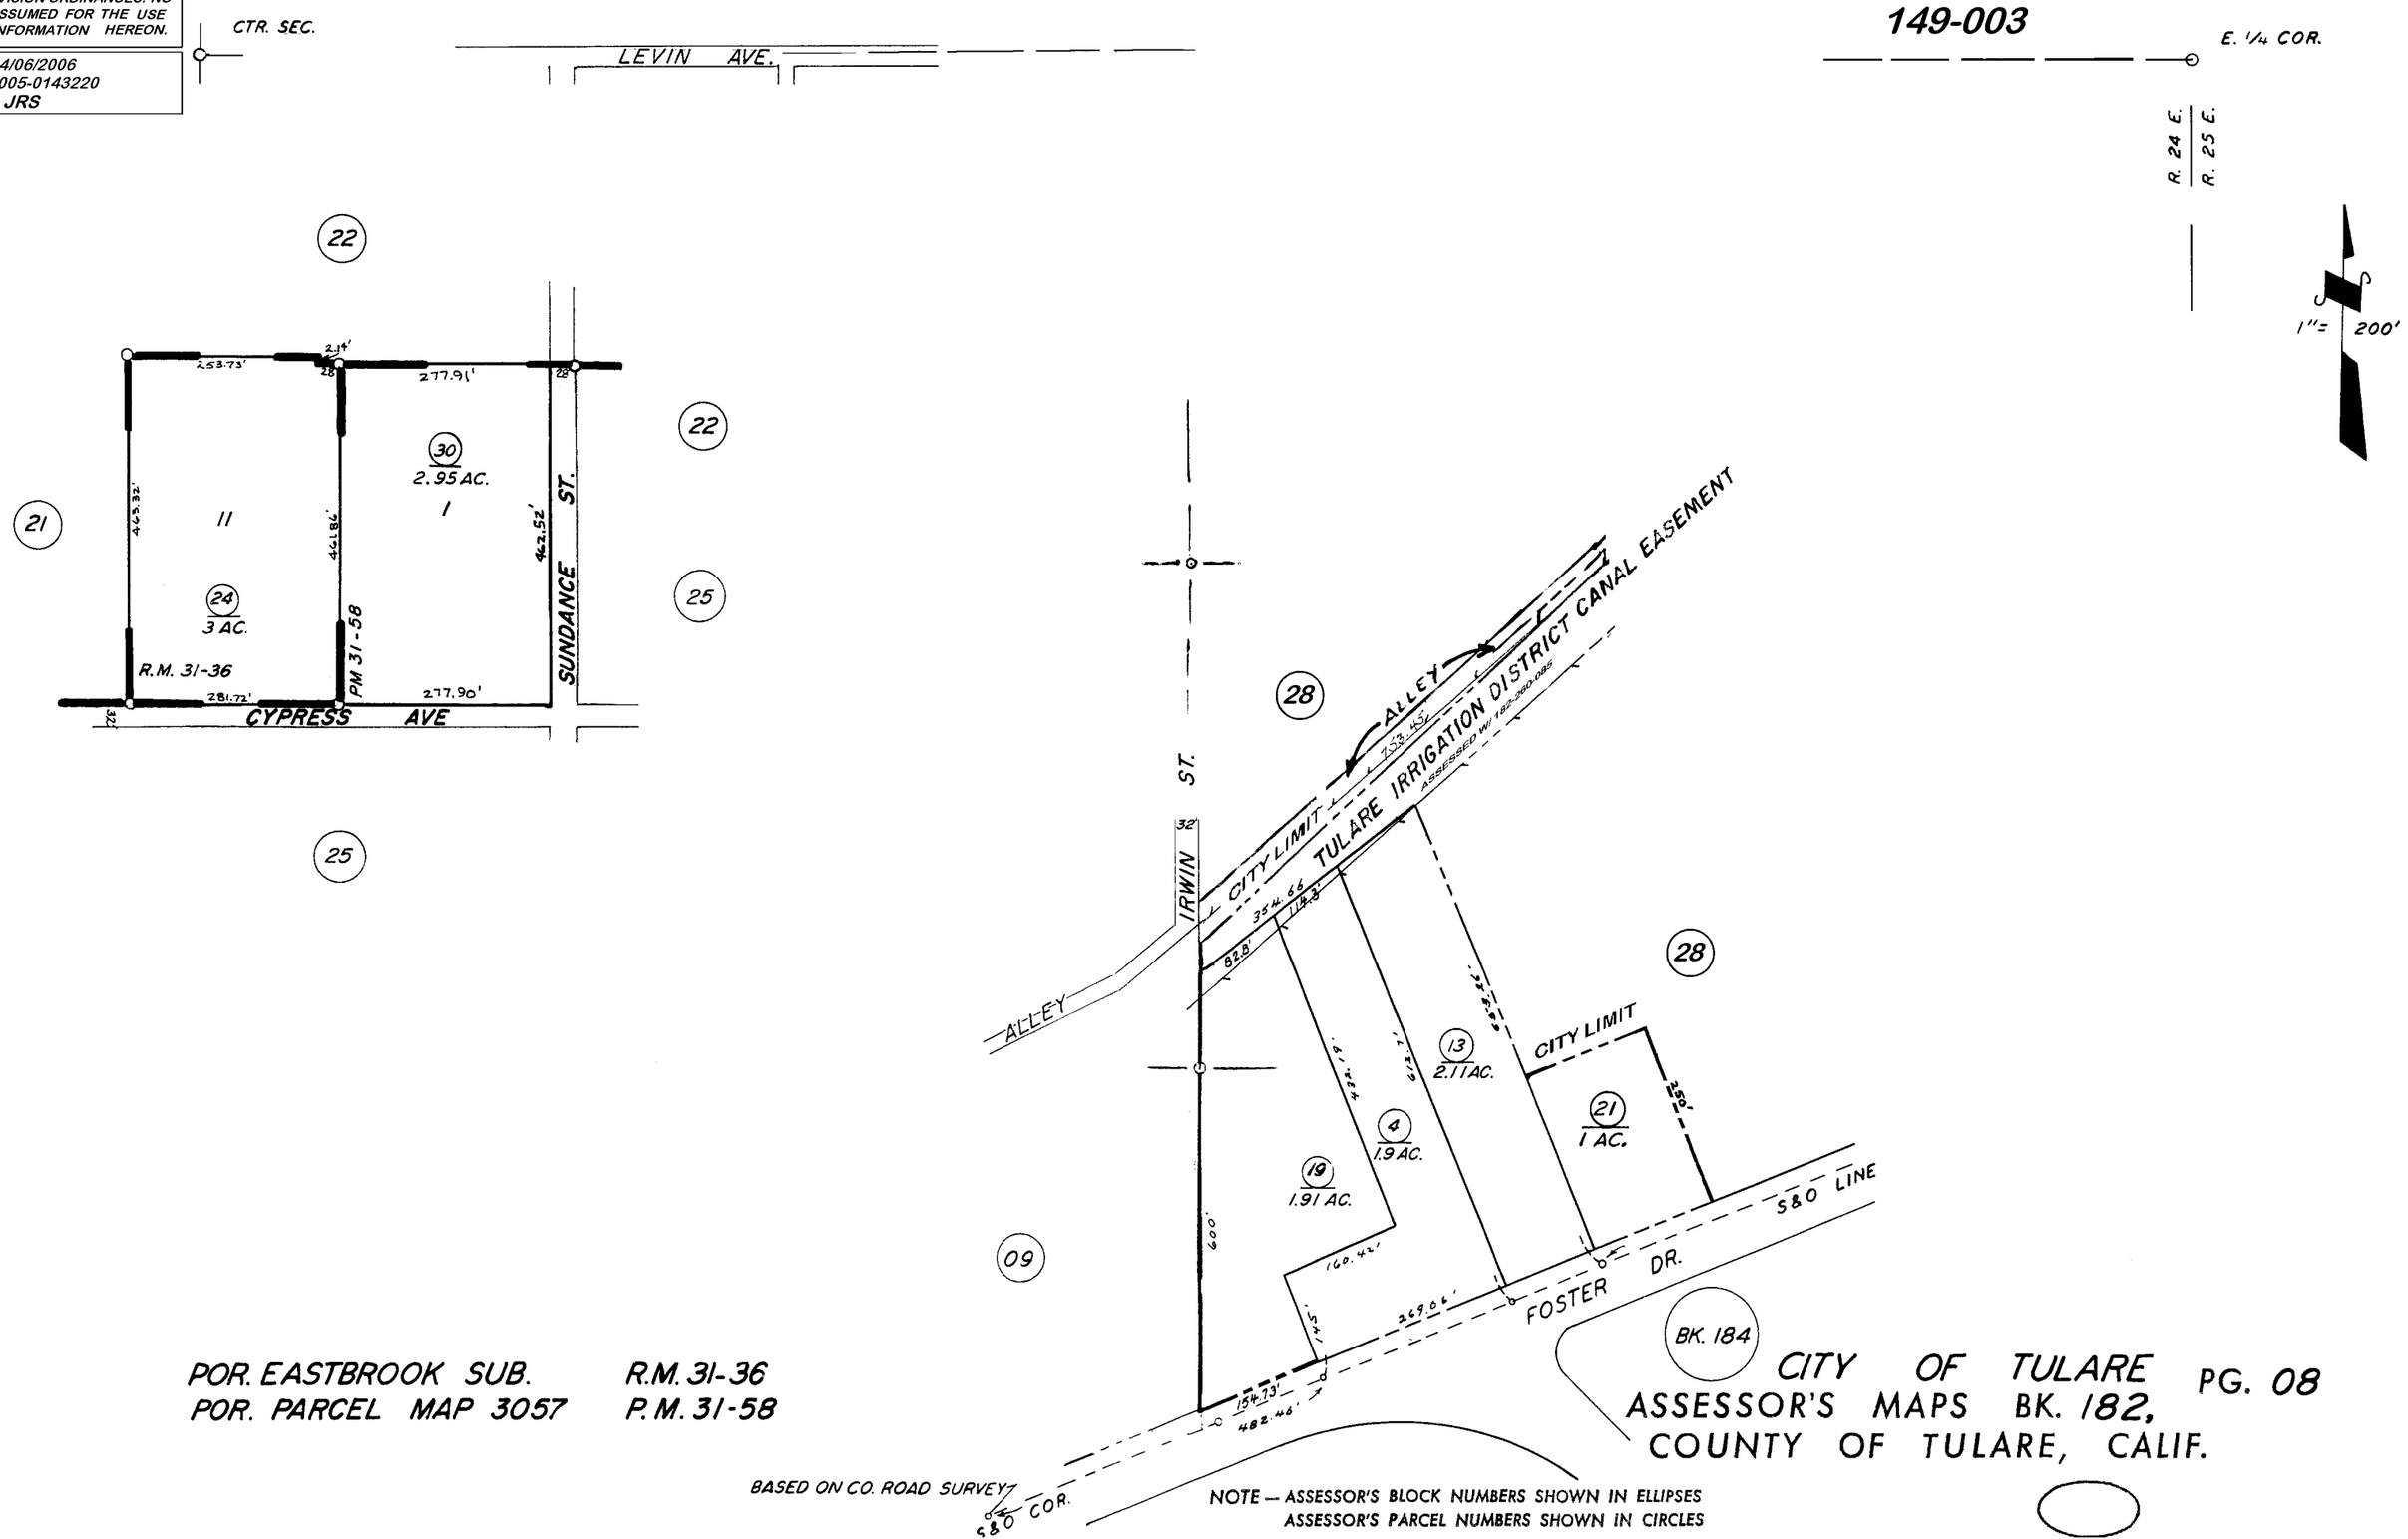

POR. EASTBROOK SUB. R.M. 31-36
POR. PARCEL MAP 3057 P.M. 31-58

BASED ON CO. ROAD SURVEY

NOTE — ASSESSOR'S BLOCK NUMBERS SHOWN IN ELLIPSES
ASSESSOR'S PARCEL NUMBERS SHOWN IN CIRCLES

CITY OF TULARE
ASSESSOR'S MAPS BK. 182, PG. 08
COUNTY OF TULARE, CALIF.