POR. NW 1/4 SEC. 13, T.20S., R.24E., M.D.B.&M.

TAX CODE AREA
5-017
5-065

182-14

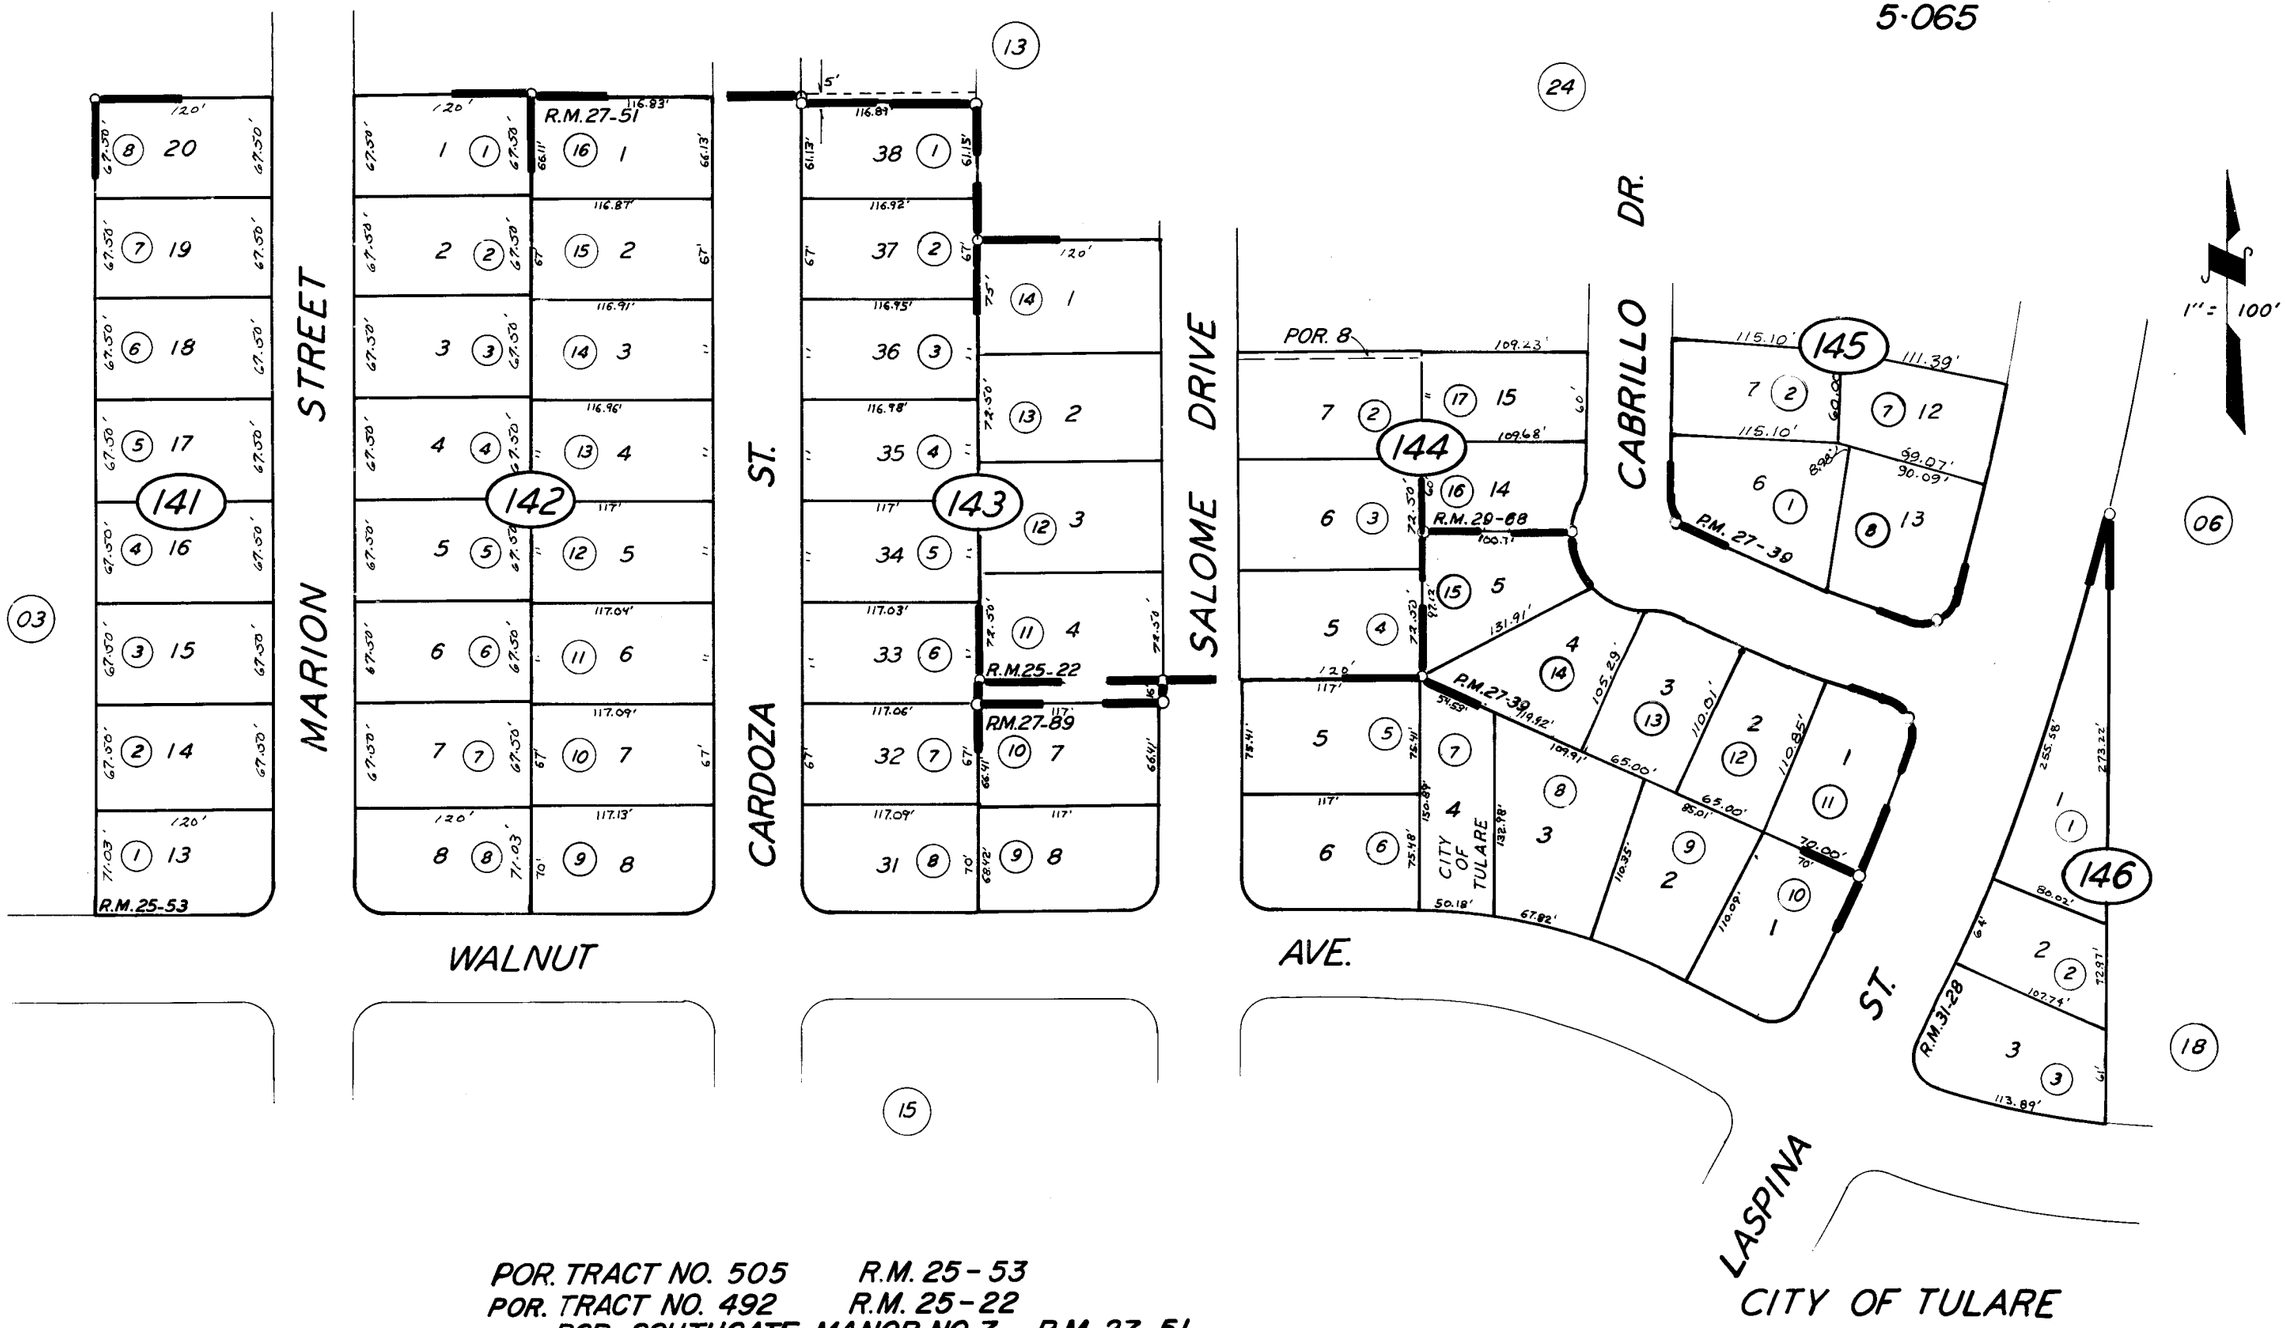


POR. TRACT NO. 505 R.M. 25-53
POR. TRACT NO. 492 R.M. 25-22
POR. SOUTHGATE MANOR NO.7 R.M. 27-51
POR. SOUTHGATE MANOR NO. 8 R.M. 27-89
POR. SOUTHGATE MANOR NO. 11 R.M. 29-68
POR. PARCEL MAP NO. 2638 P.M. 27-39
POR. SOUTHGATE MANOR NO. 14 R.M. 31-28

CITY OF TULARE

ASSESSOR'S MAPS BK. 182, PG. 14.
COUNTY OF TULARE, CALIF.

NOTE - ASSESSOR'S BLOCK NUMBERS SHOWN IN ELLIPSES
ASSESSOR'S PARCEL NUMBERS SHOWN IN CIRCLES