POR. N½ OF NW¼ OF SE¼ OF SEC. 13, T.20S., R.24 E., M.D.B. & M.

TAX CODE AREA 5-009

182-22

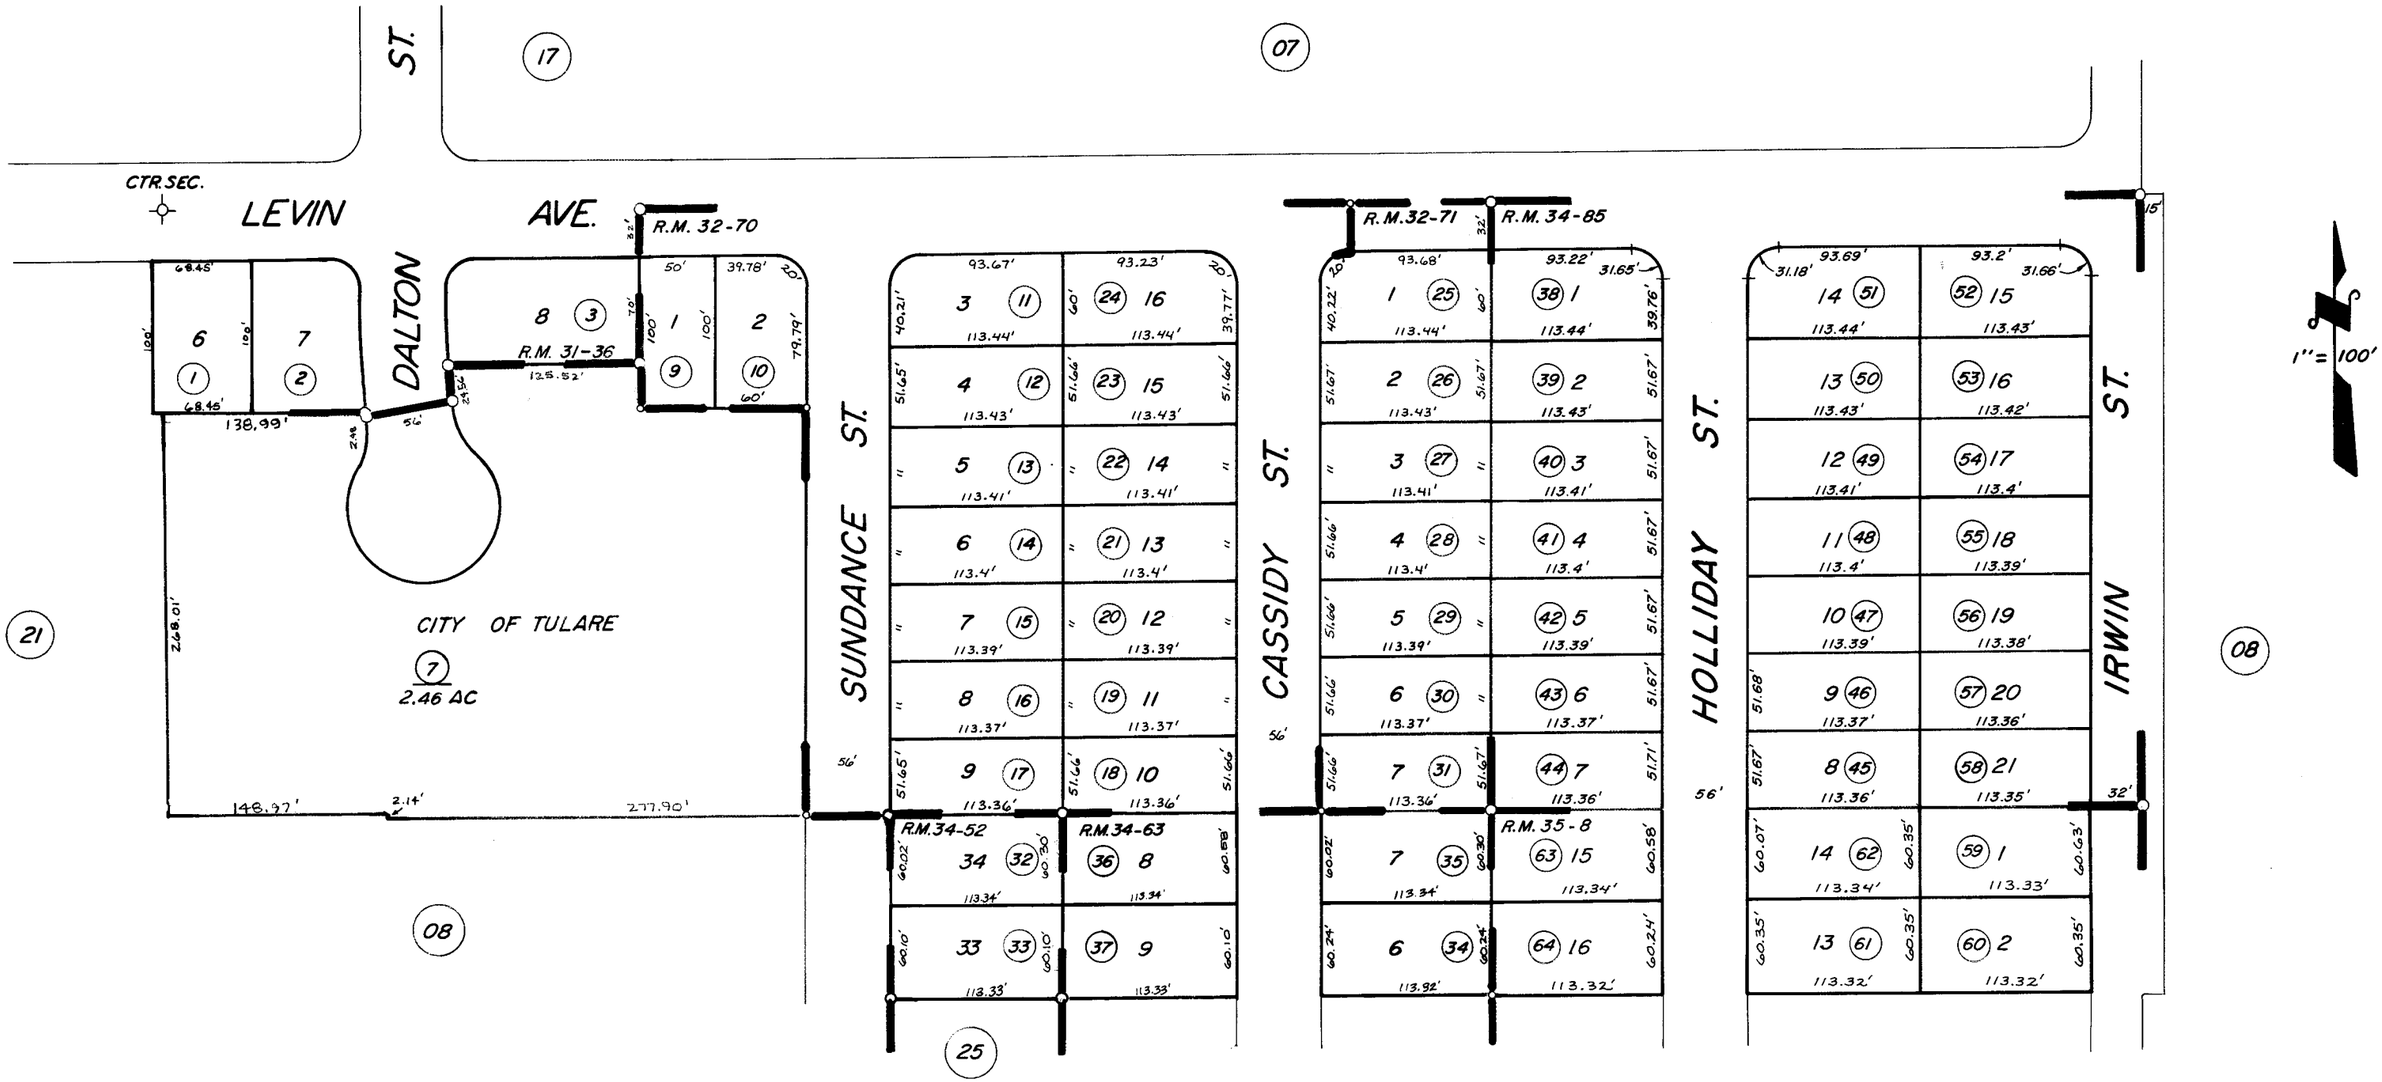

POR. CYPRESS WOODS NO. 3 R.M. 35-8
POR. EASTBROOK SUB. R.M. 31-36

EASTBROOK SUB. NO. 3 R.M. 32-70
EASTBROOK SUB. NO. 4 R.M. 32-71
POR. CYPRESS WOODS NO.1 R.M. 34-52
POR. CYPRESS WOODS NO.2 R.M. 34-63
EASTBROOK SUB. NO. 5 R.M. 34-85

CITY OF TULARE
ASSESSOR'S MAPS BK. 182 PG. 22
COUNTY OF TULARE, CALIF.

NOTE—ASSESSOR'S BLOCK NUMBERS SHOWN IN ELLIPSES
ASSESSOR'S PARCEL NUMBERS SHOWN IN CIRCLES