N1/2 OF NE1/4 OF SE1/4 SEC.13, T.20S., R.24E., M.D.B.&M.

Tax Area Codes 182–26
005–074
005–089

DISCLAIMER

THIS MAP WAS PREPARED FOR LOCAL PROPERTY ASSESSMENT PURPOSES ONLY AND THE PARCELS SHOWN HEREON MAY NOT COMPLY WITH STATE AND LOCAL SUBDIVISION ORDINANCES, AND NO LIABILITY IS ASSUMED FOR THE USE OF THE INFORMATION SHOWN HEREON.

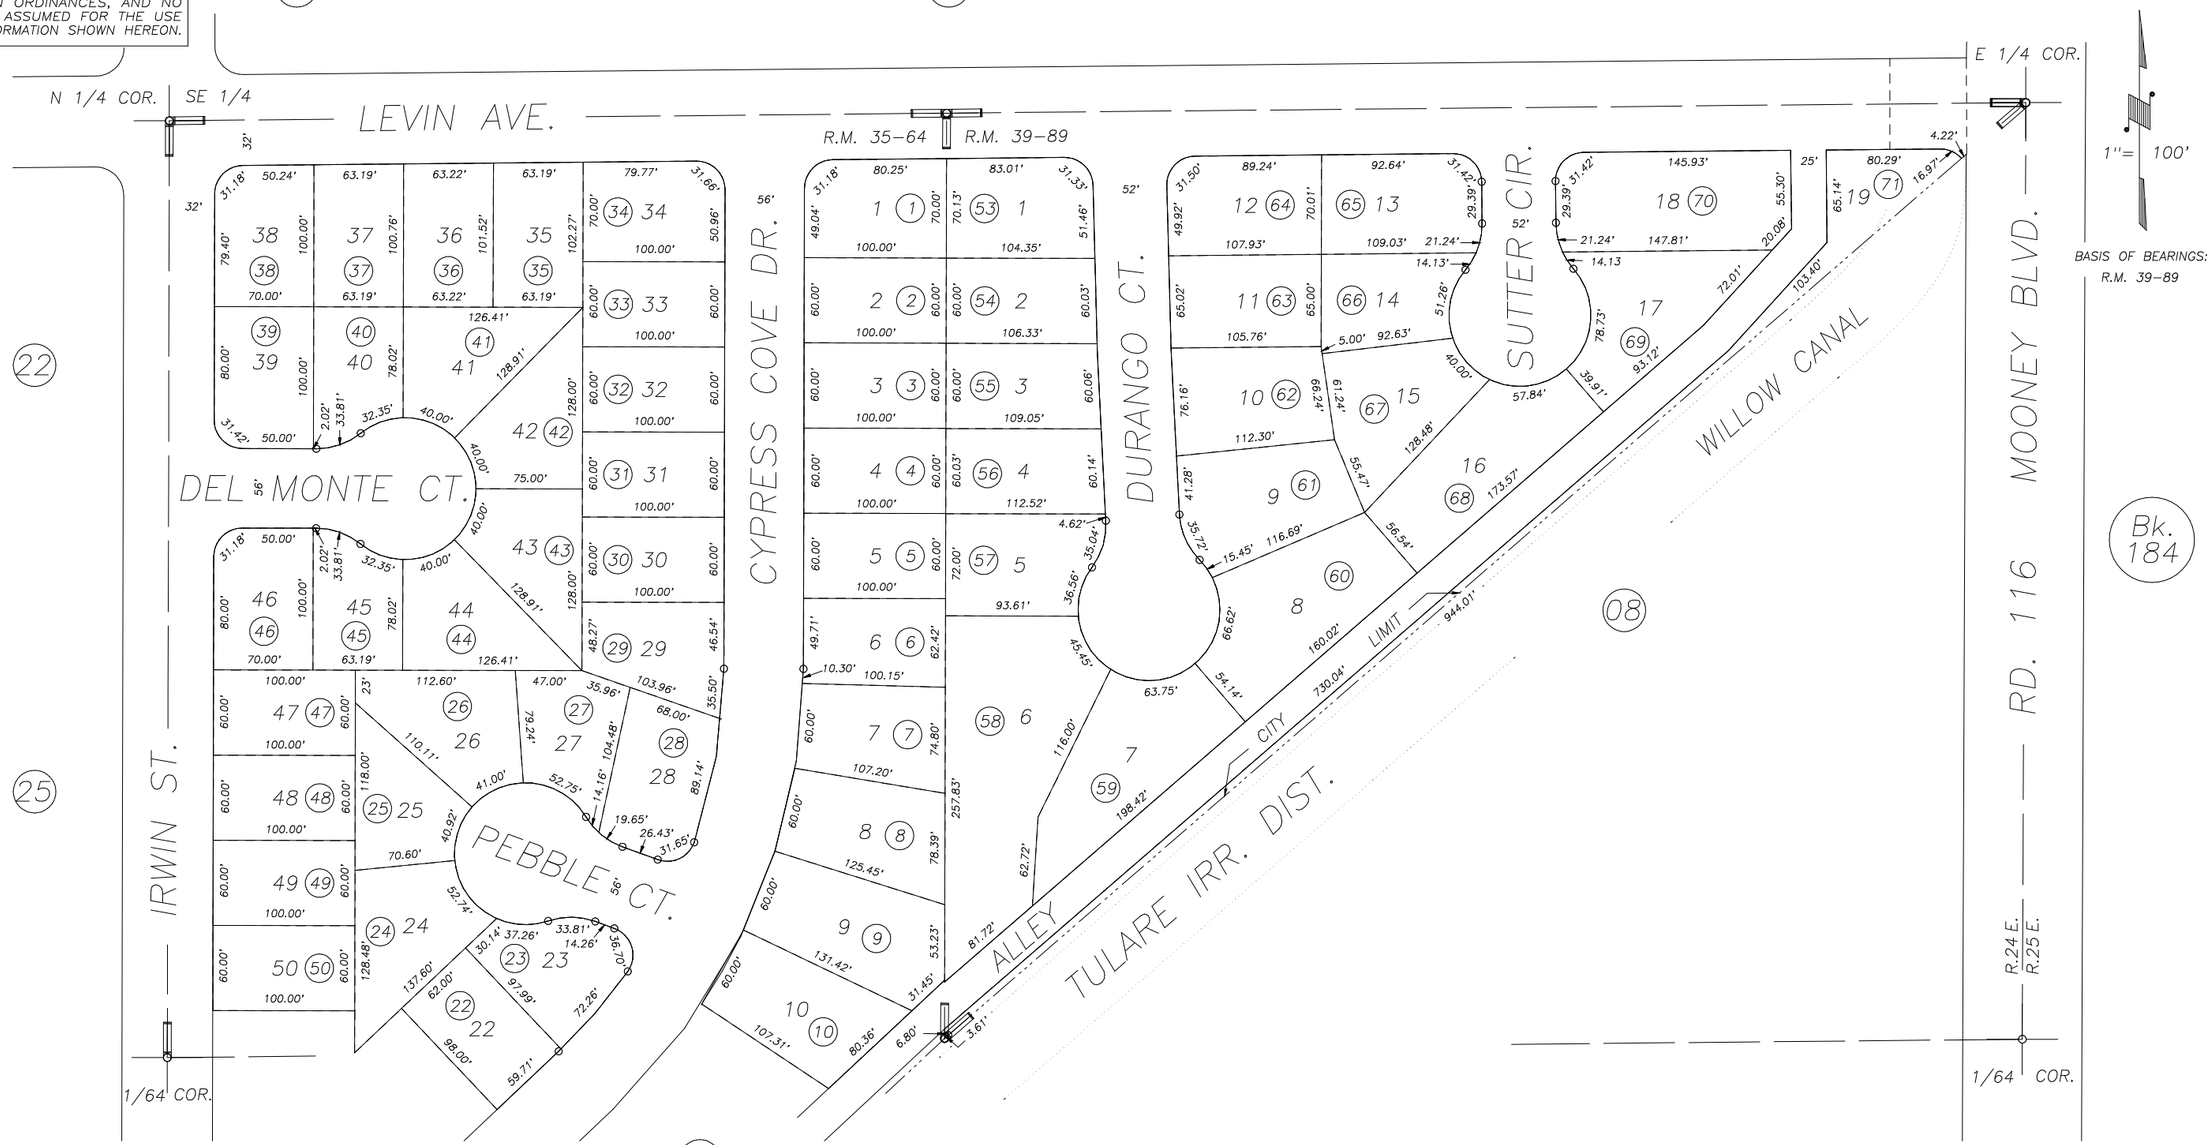

POR. SIERRA VIEW ESTATES, R.M. 35–64
CYPRESS GROVE, R.M. 39–89

CITY OF TULARE
ASSESSOR'S MAPS BK. 182 , PG. 26
COUNTY OF TULARE, CALIFORNIA, U.S.A.

NOTE: Assessor's Parcel Numbers Shown in Circles (1)
Assessor's Block Numbers Shown in Elipses (123)

REVISION	DATE	TECH
2003–0014612	09/09/2003	KMS