S1/2 SEC.18, T.20S., R.25E., M.D.B.&M.

Tax Area Codes 184–10
149–001
149–003
005–028

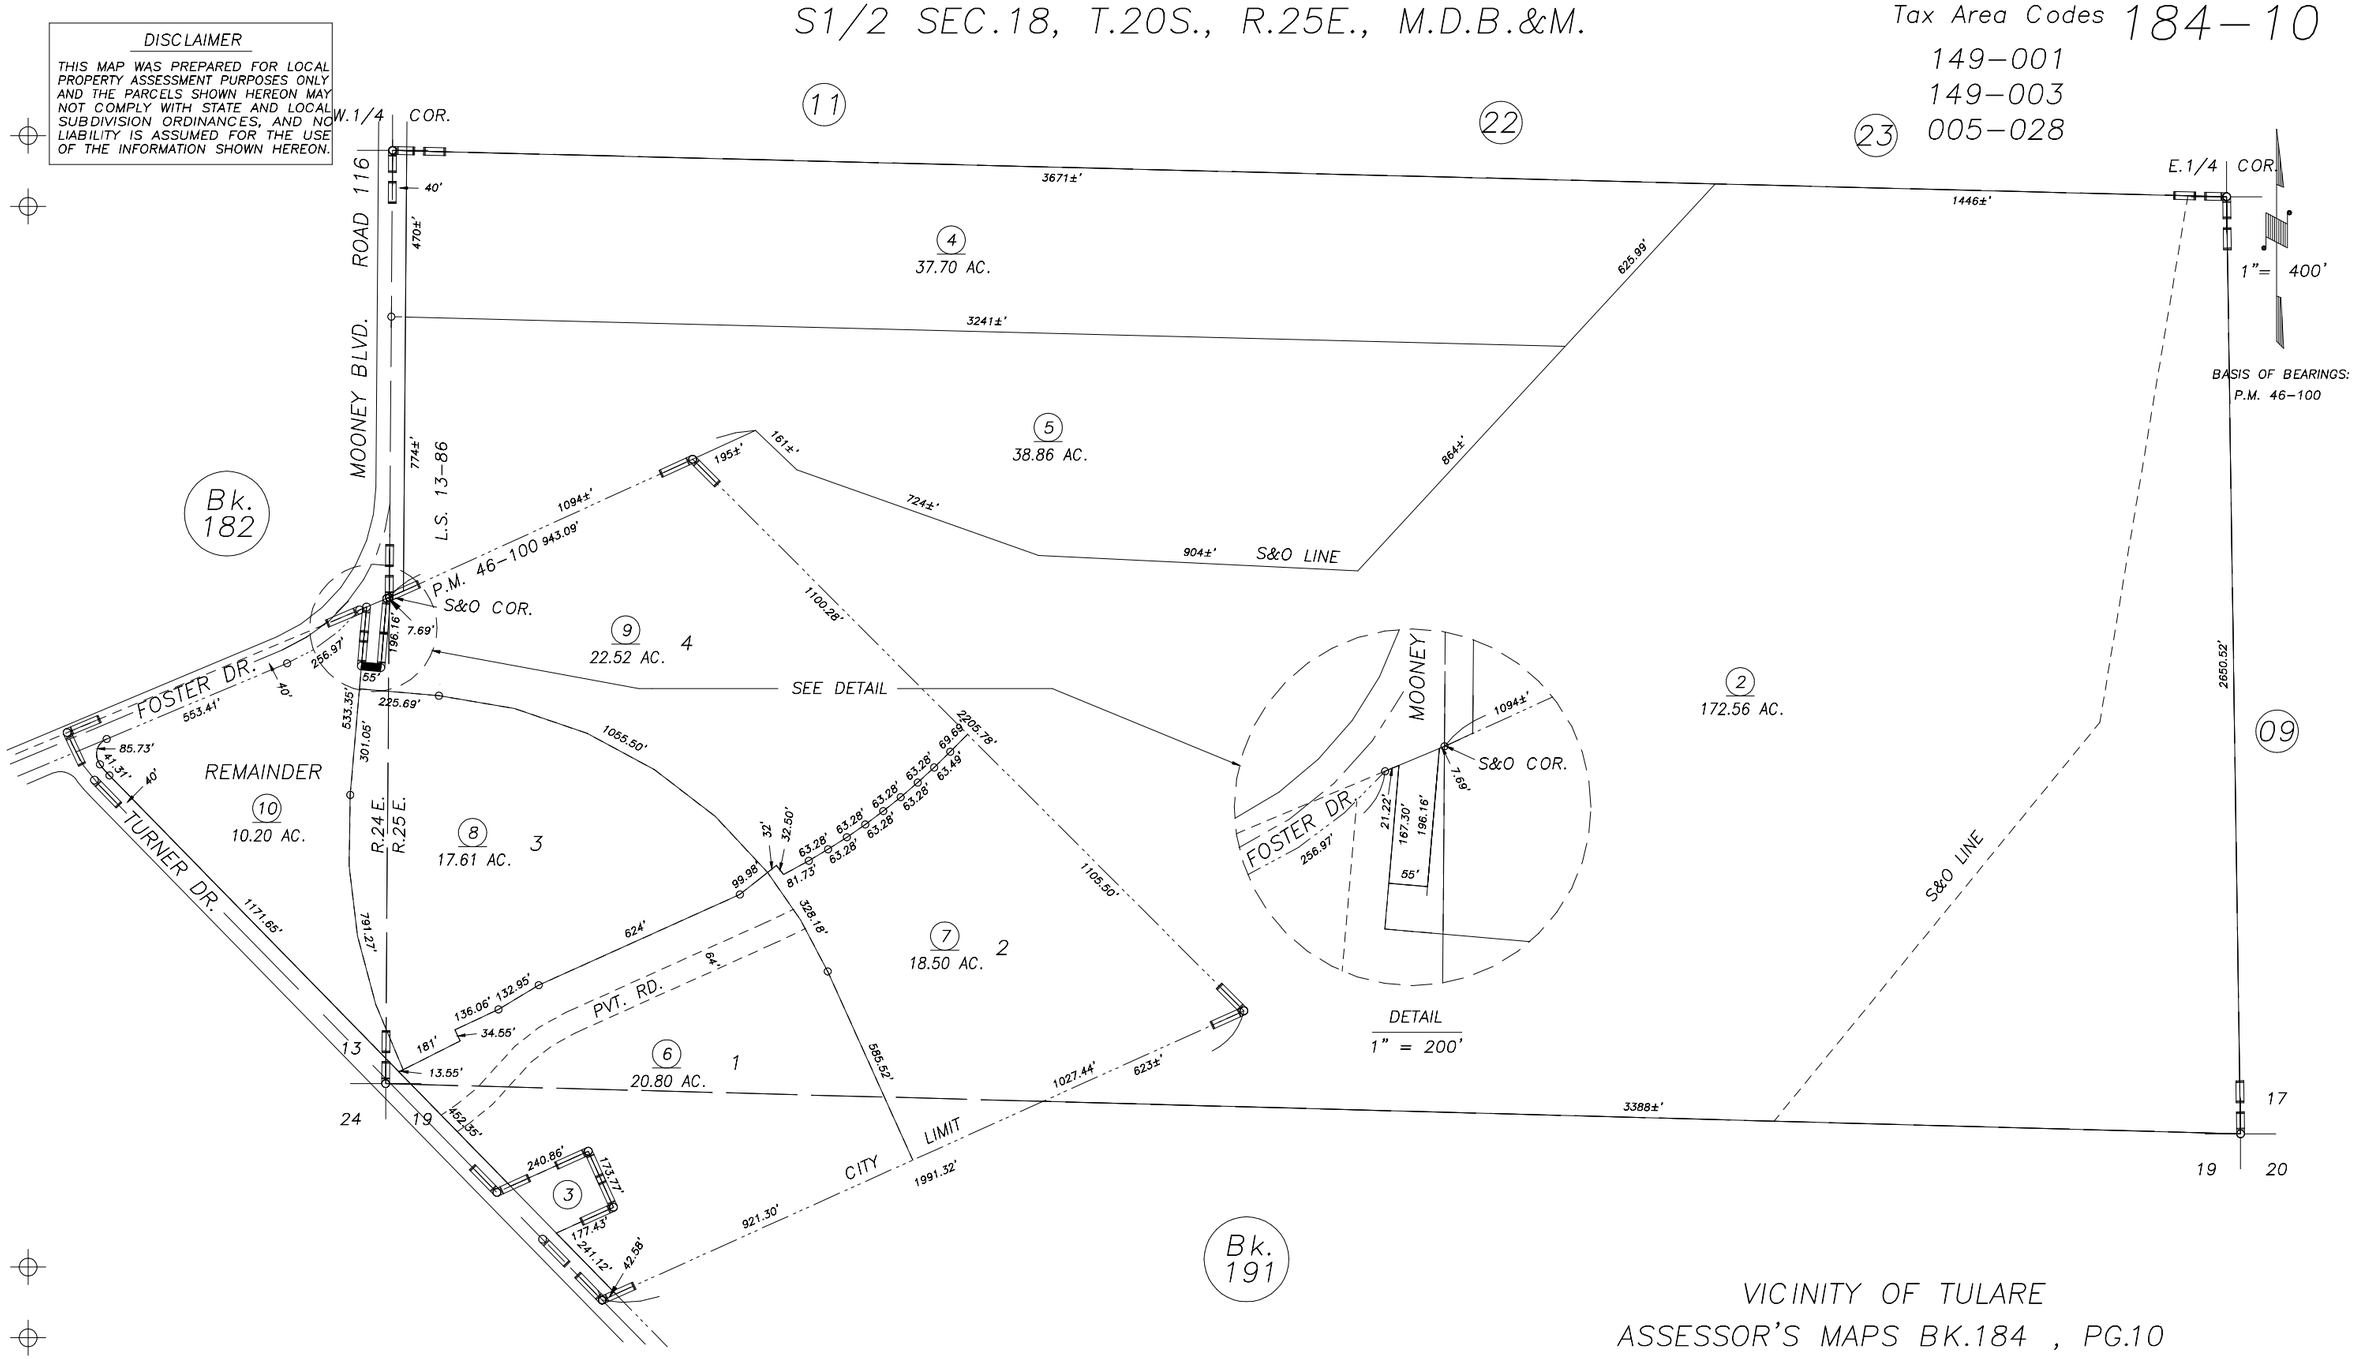

POR. RECORD OF SURVEY, L.S.13–86
PARCEL MAP 4595, P.M. 46–100,

VICINITY OF TULARE
ASSESSOR'S MAPS BK.184 , PG.10
COUNTY OF TULARE, CALIFORNIA, U.S.A.

NOTE: Assessor's Parcel Numbers Shown in Circles (1)
Assessor's Block Numbers Shown in Elipses (123)

REVISION	DATE	TECH
UPDATE ADJ. PG.	05/05/2006	ASG

DISCLAIMER

THIS MAP WAS PREPARED FOR LOCAL PROPERTY ASSESSMENT PURPOSES ONLY AND THE PARCELS SHOWN HEREON MAY NOT COMPLY WITH STATE AND LOCAL SUBDIVISION ORDINANCES, AND NO LIABILITY IS ASSUMED FOR THE USE OF THE INFORMATION SHOWN HEREON.