DISCLAIMER

THIS MAP WAS PREPARED FOR LOCAL PROPERTY ASSESSMENT PURPOSES ONLY AND THE PARCELS SHOWN HEREON MAY NOT COMPLY WITH STATE AND LOCAL SUBDIVISION ORDINANCES, AND NO LIABILITY IS ASSUMED FOR THE USE OF THE INFORMATION SHOWN HEREON.

# N1/2 OF NW1/4 SEC.18, T.20S., R.25E., M.D.B.&M.

Tax Area Codes 005–075

184–15

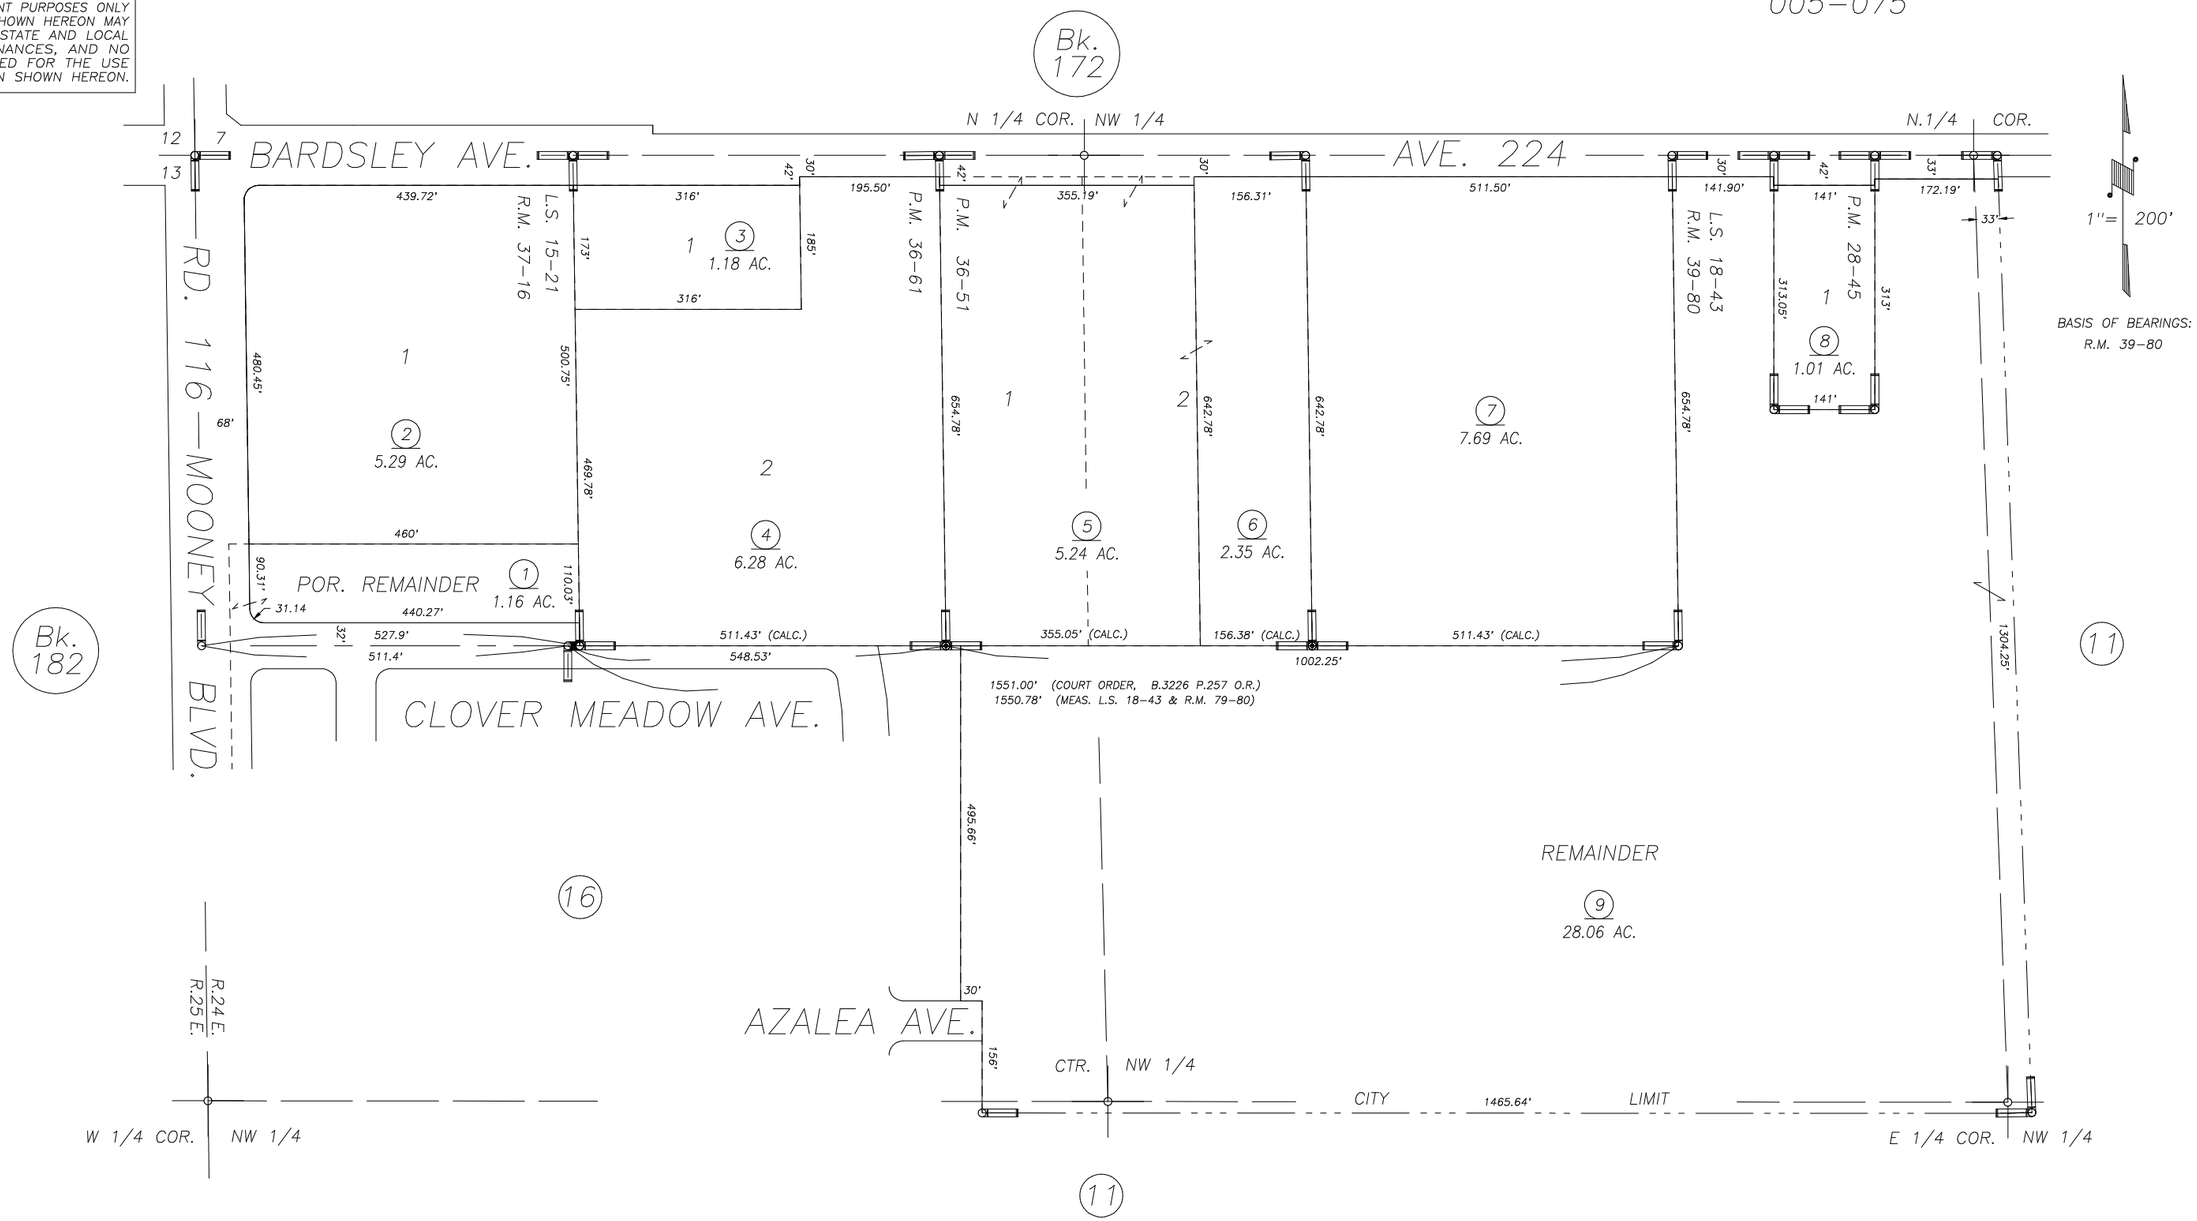


POR. RECORD OF SURVEY, L.S. 15–21
PARCEL MAP 2744, P.M. 28–45
PARCEL MAP 3548, P.M. 36–51
PARCEL MAP 3558, P.M. 36–61
POR. RECORD OF SURVEY, L.S. 18–43
POR. SHADOW WOOD SUB., R.M. 37–16
POR. SHADOW WOOD UNIT NO. 2, R.M. 39–80

CITY OF TULARE
ASSESSOR'S MAPS BK. 184 , PG. 15
COUNTY OF TULARE, CALIFORNIA, U.S.A.

NOTE: Assessor's Parcel Numbers Shown in Circles (1)
Assessor's Block Numbers Shown in Elipses (123)

| REVISION | DATE | TECH |
|---|---|---|
| 2002–0089448 | 04/24/2003 | KMS |