S1/2 OF NE1/4 OF NW1/4 SEC.18, T.20S., R.25E., M.D.B.&M.

Tax Area Codes 005–105

184–17

DISCLAIMER

THIS MAP WAS PREPARED FOR LOCAL PROPERTY ASSESSMENT PURPOSES ONLY AND THE PARCELS SHOWN HEREON MAY NOT COMPLY WITH STATE AND LOCAL SUBDIVISION ORDINANCES, AND NO LIABILITY IS ASSUMED FOR THE USE OF THE INFORMATION SHOWN HEREON.

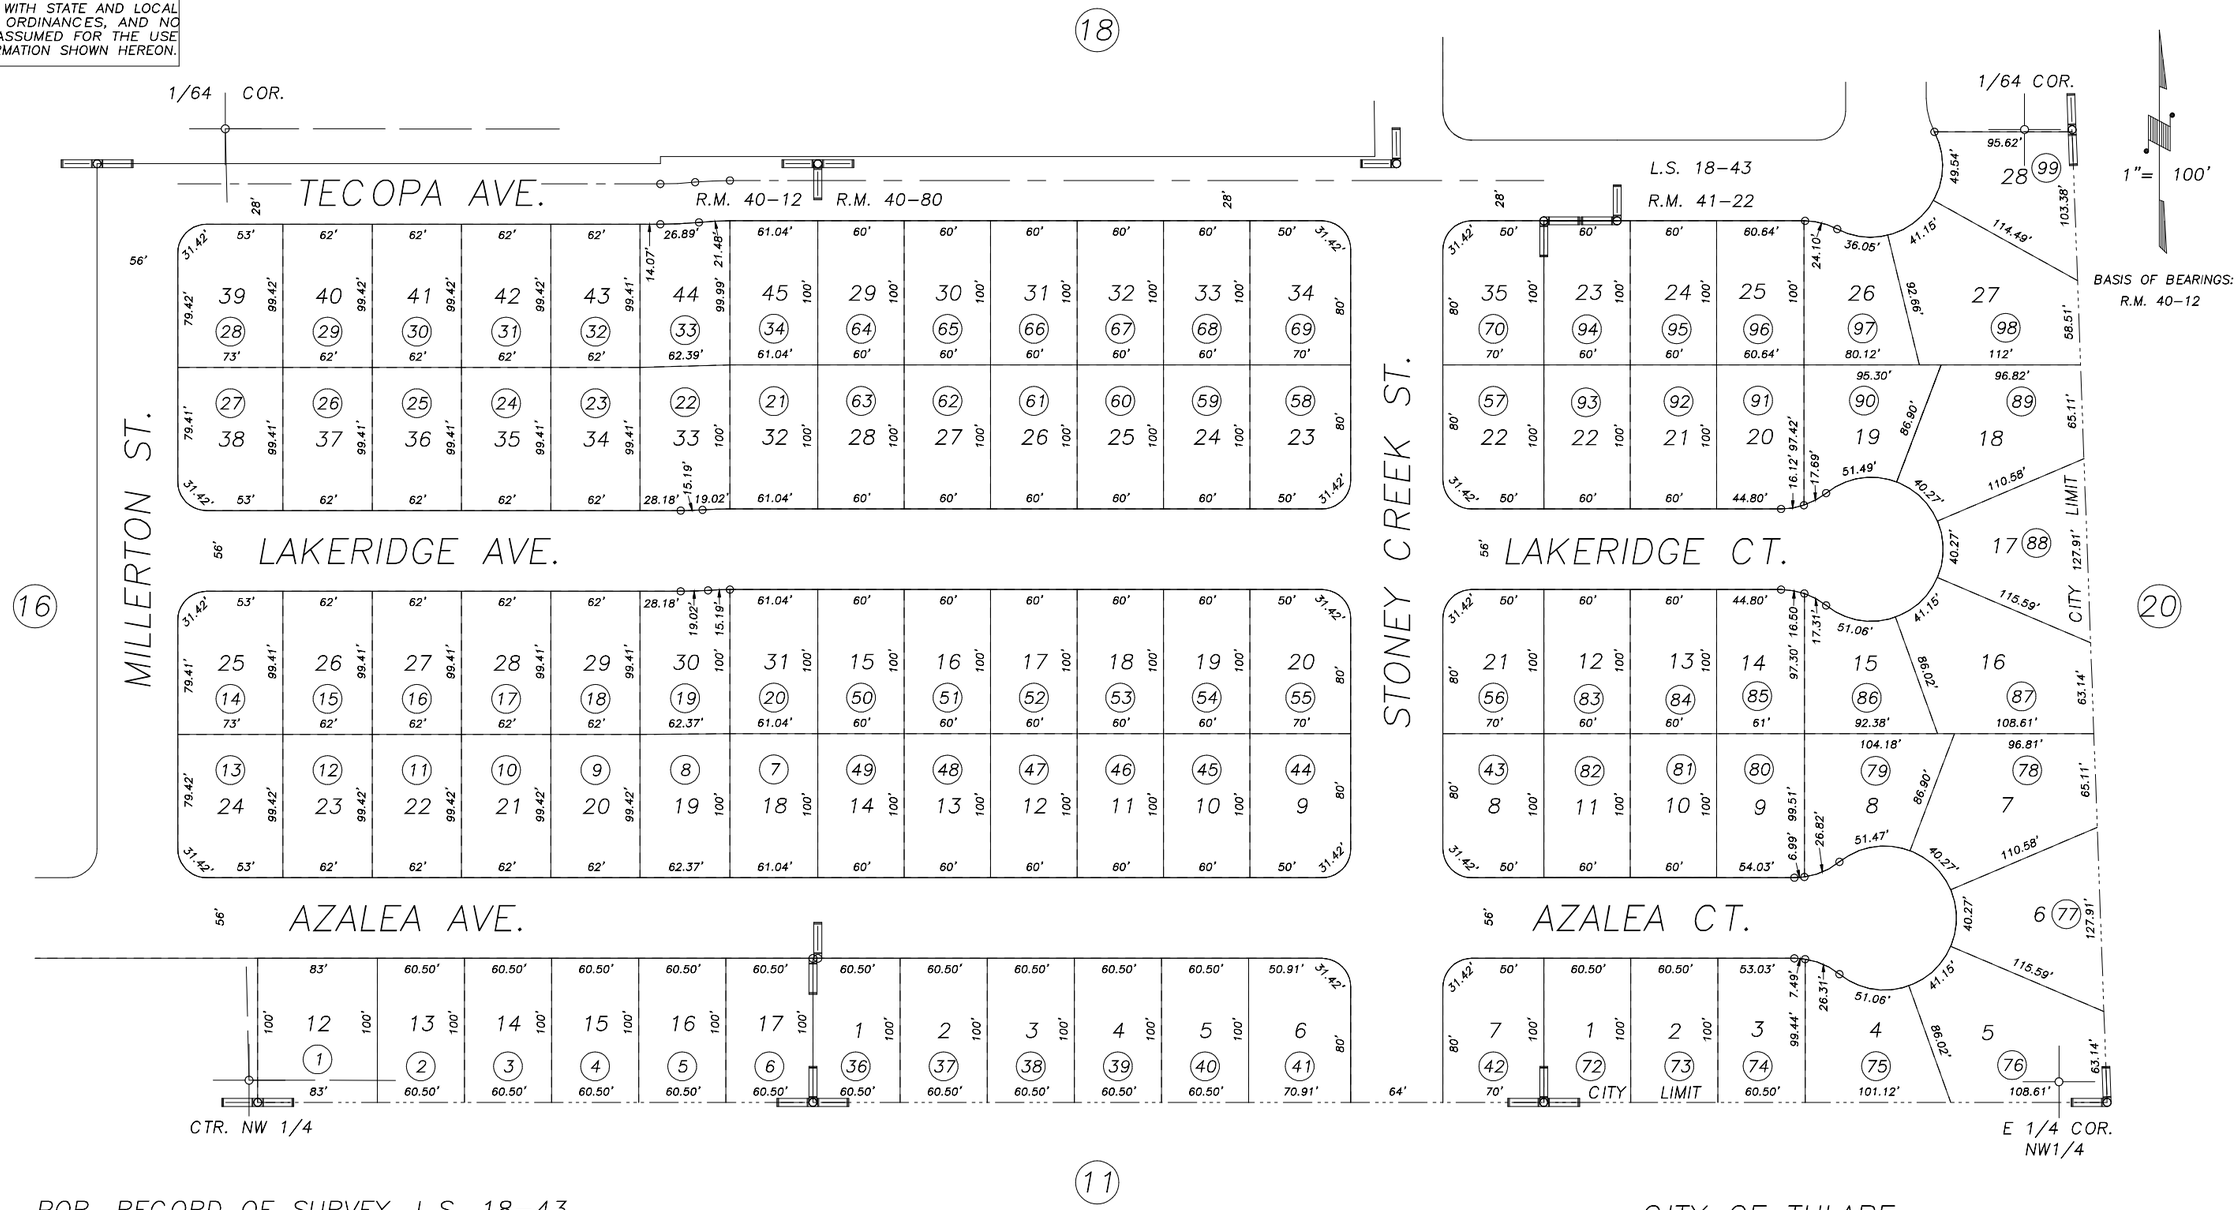

POR. RECORD OF SURVEY, L.S. 18–43
POR. SHADOW WOOD UNIT NO. 3, R.M. 40–12
POR. SHADOW WOOD UNIT NO. 4, R.M. 40–80
POR SHADOW WOOD UNIT NO. 5, R.M. 41–22

CITY OF TULARE
ASSESSOR'S MAPS BK.184 , PG.17
COUNTY OF TULARE, CALIFORNIA, U.S.A.

NOTE: Assessor's Parcel Numbers Shown in Circles (1)
Assessor's Block Numbers Shown in Elipses (123)

REVISION	DATE	TECH
UPDATE ADJ. PG.	05/05/2005	ASG