E1/2 OF SEC.26, T.20S., R.24E., M.D.B.&M.

Tax Area Codes 191–01

005–003 005–130
005–091 123–001
005–109 123–002

DISCLAIMER

THIS MAP WAS PREPARED FOR LOCAL PROPERTY ASSESSMENT PURPOSES ONLY AND THE PARCELS SHOWN HEREON MAY NOT COMPLY WITH STATE AND LOCAL SUBDIVISION ORDINANCES, AND NO LIABILITY IS ASSUMED FOR THE USE OF THE INFORMATION SHOWN HEREON.

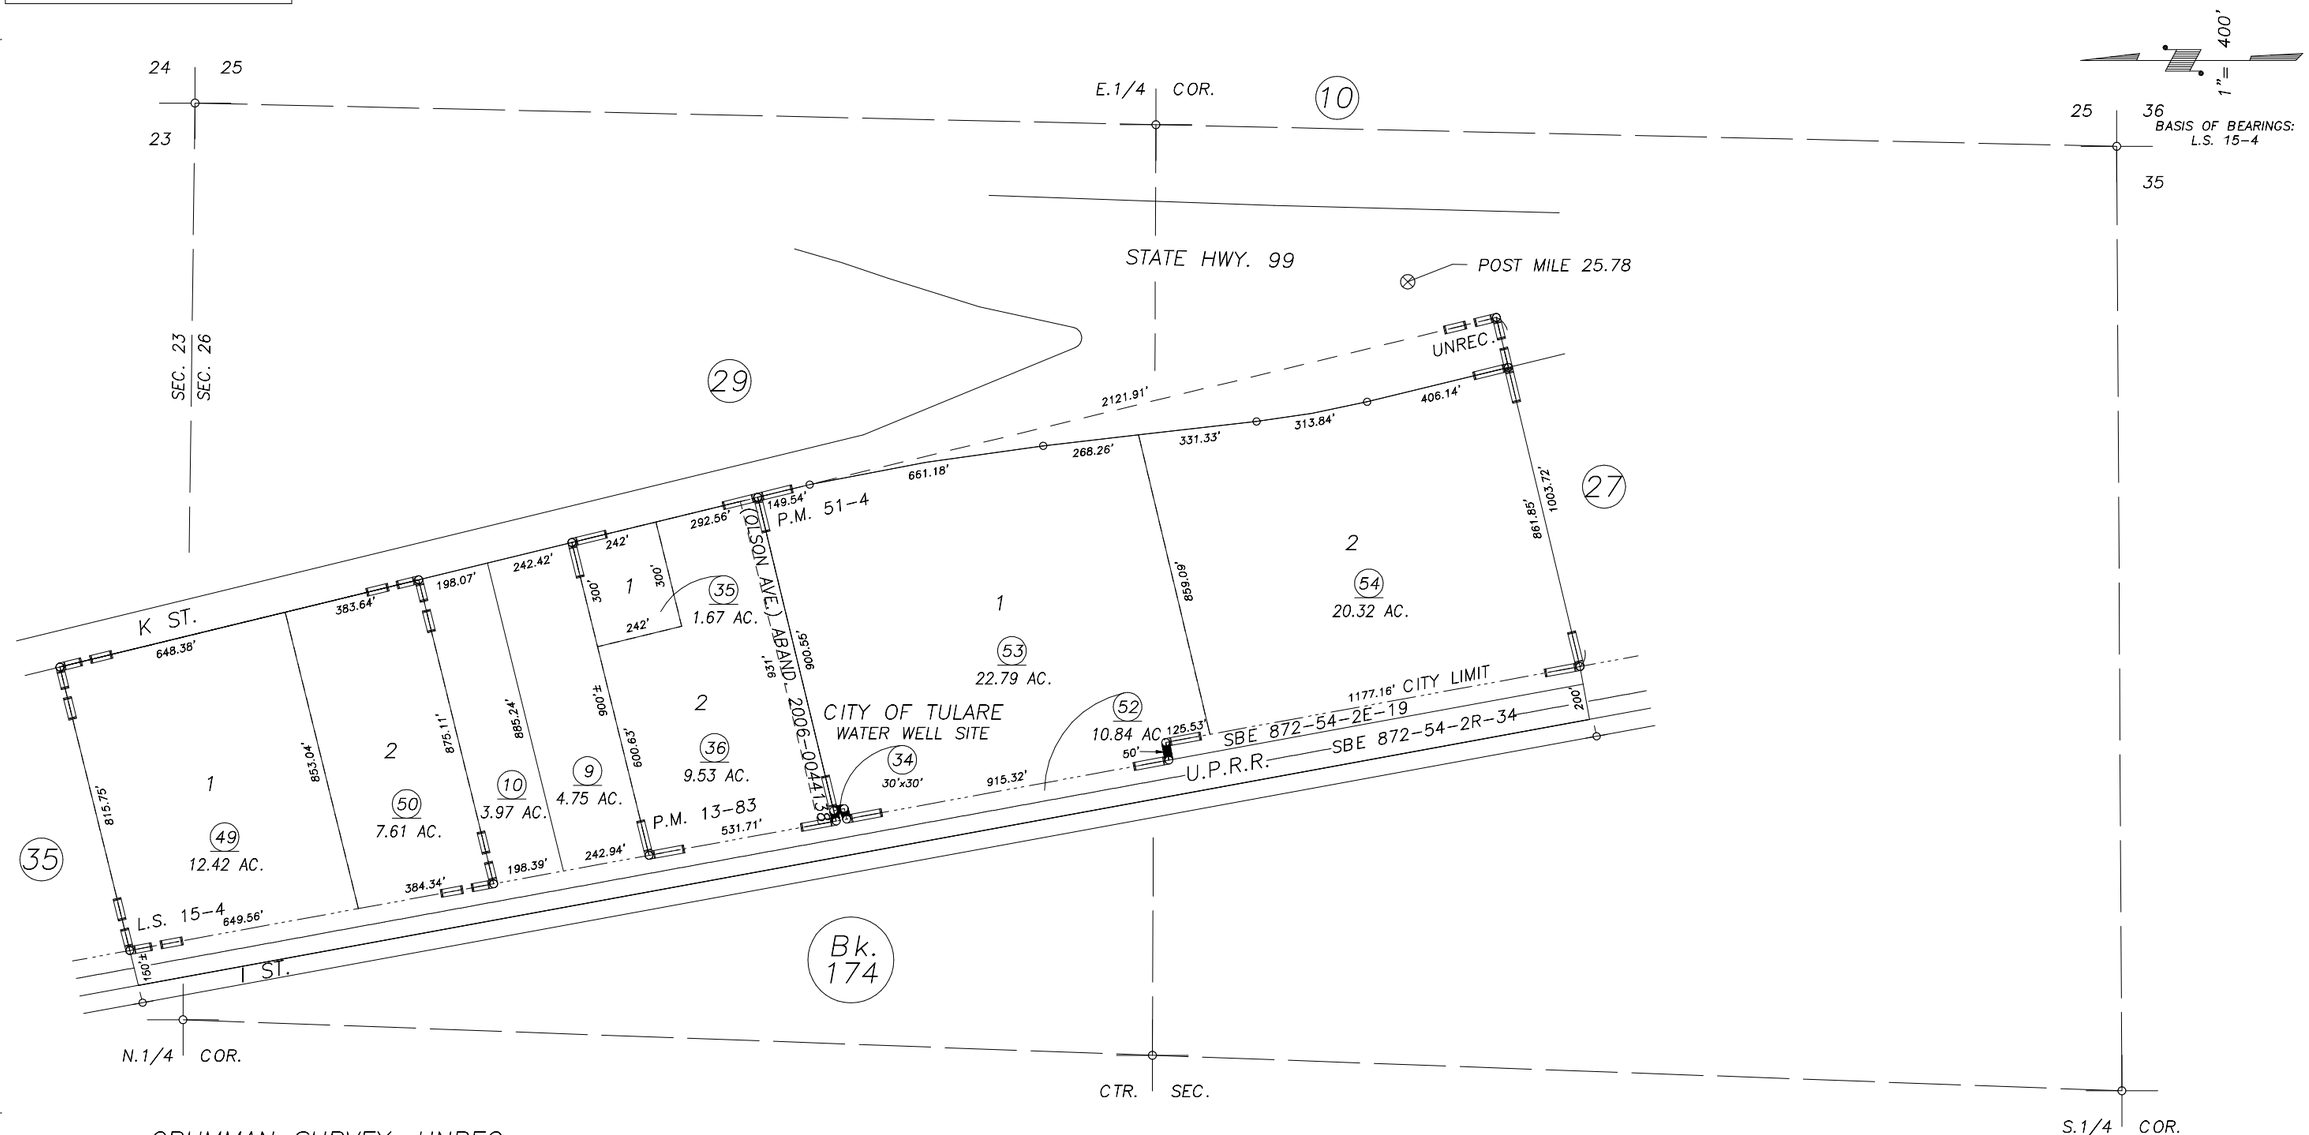

GRUMMAN SURVEY, UNREC.
PARCEL MAP NO. 1282, P.M. 13–83
RECORD OF SURVEY, L.S. 15–4
PARCEL MAP NO. 4998, P.M. 51–4

VICINITY OF TULARE
ASSESSOR'S MAPS BK.191 , PG.01
COUNTY OF TULARE, CALIFORNIA, U.S.A.

NOTE: Assessor's Parcel Numbers Shown in Circles (1)
Assessor's Block Numbers Shown in Elipses (123)

REVISION	DATE	TECH
2010–0046435	09/27/2010	MLC