DISCLAIMER

THIS MAP WAS PREPARED FOR LOCAL PROPERTY ASSESSMENT PURPOSES ONLY. THE PARCELS SHOWN HEREON MAY NOT COMPLY WITH STATE AND LOCAL SUBDIVISION ORDINANCES. NO LIABILITY IS ASSUMED FOR THE USE OF THE INFORMATION HEREON.

REVISED: 11/08/2006
REASON: PG. NO. MOD.
CAD TECH: PHN

POR. N ½ SEC. 24, T.20S., R.24E., M.D.B.& M.
POR. S ½ SEC. 13, T.20S., R.24E., M.D.B.& M.

TAX CODE AREA **191 - 07**

005-005
005-028
005-029
005-110

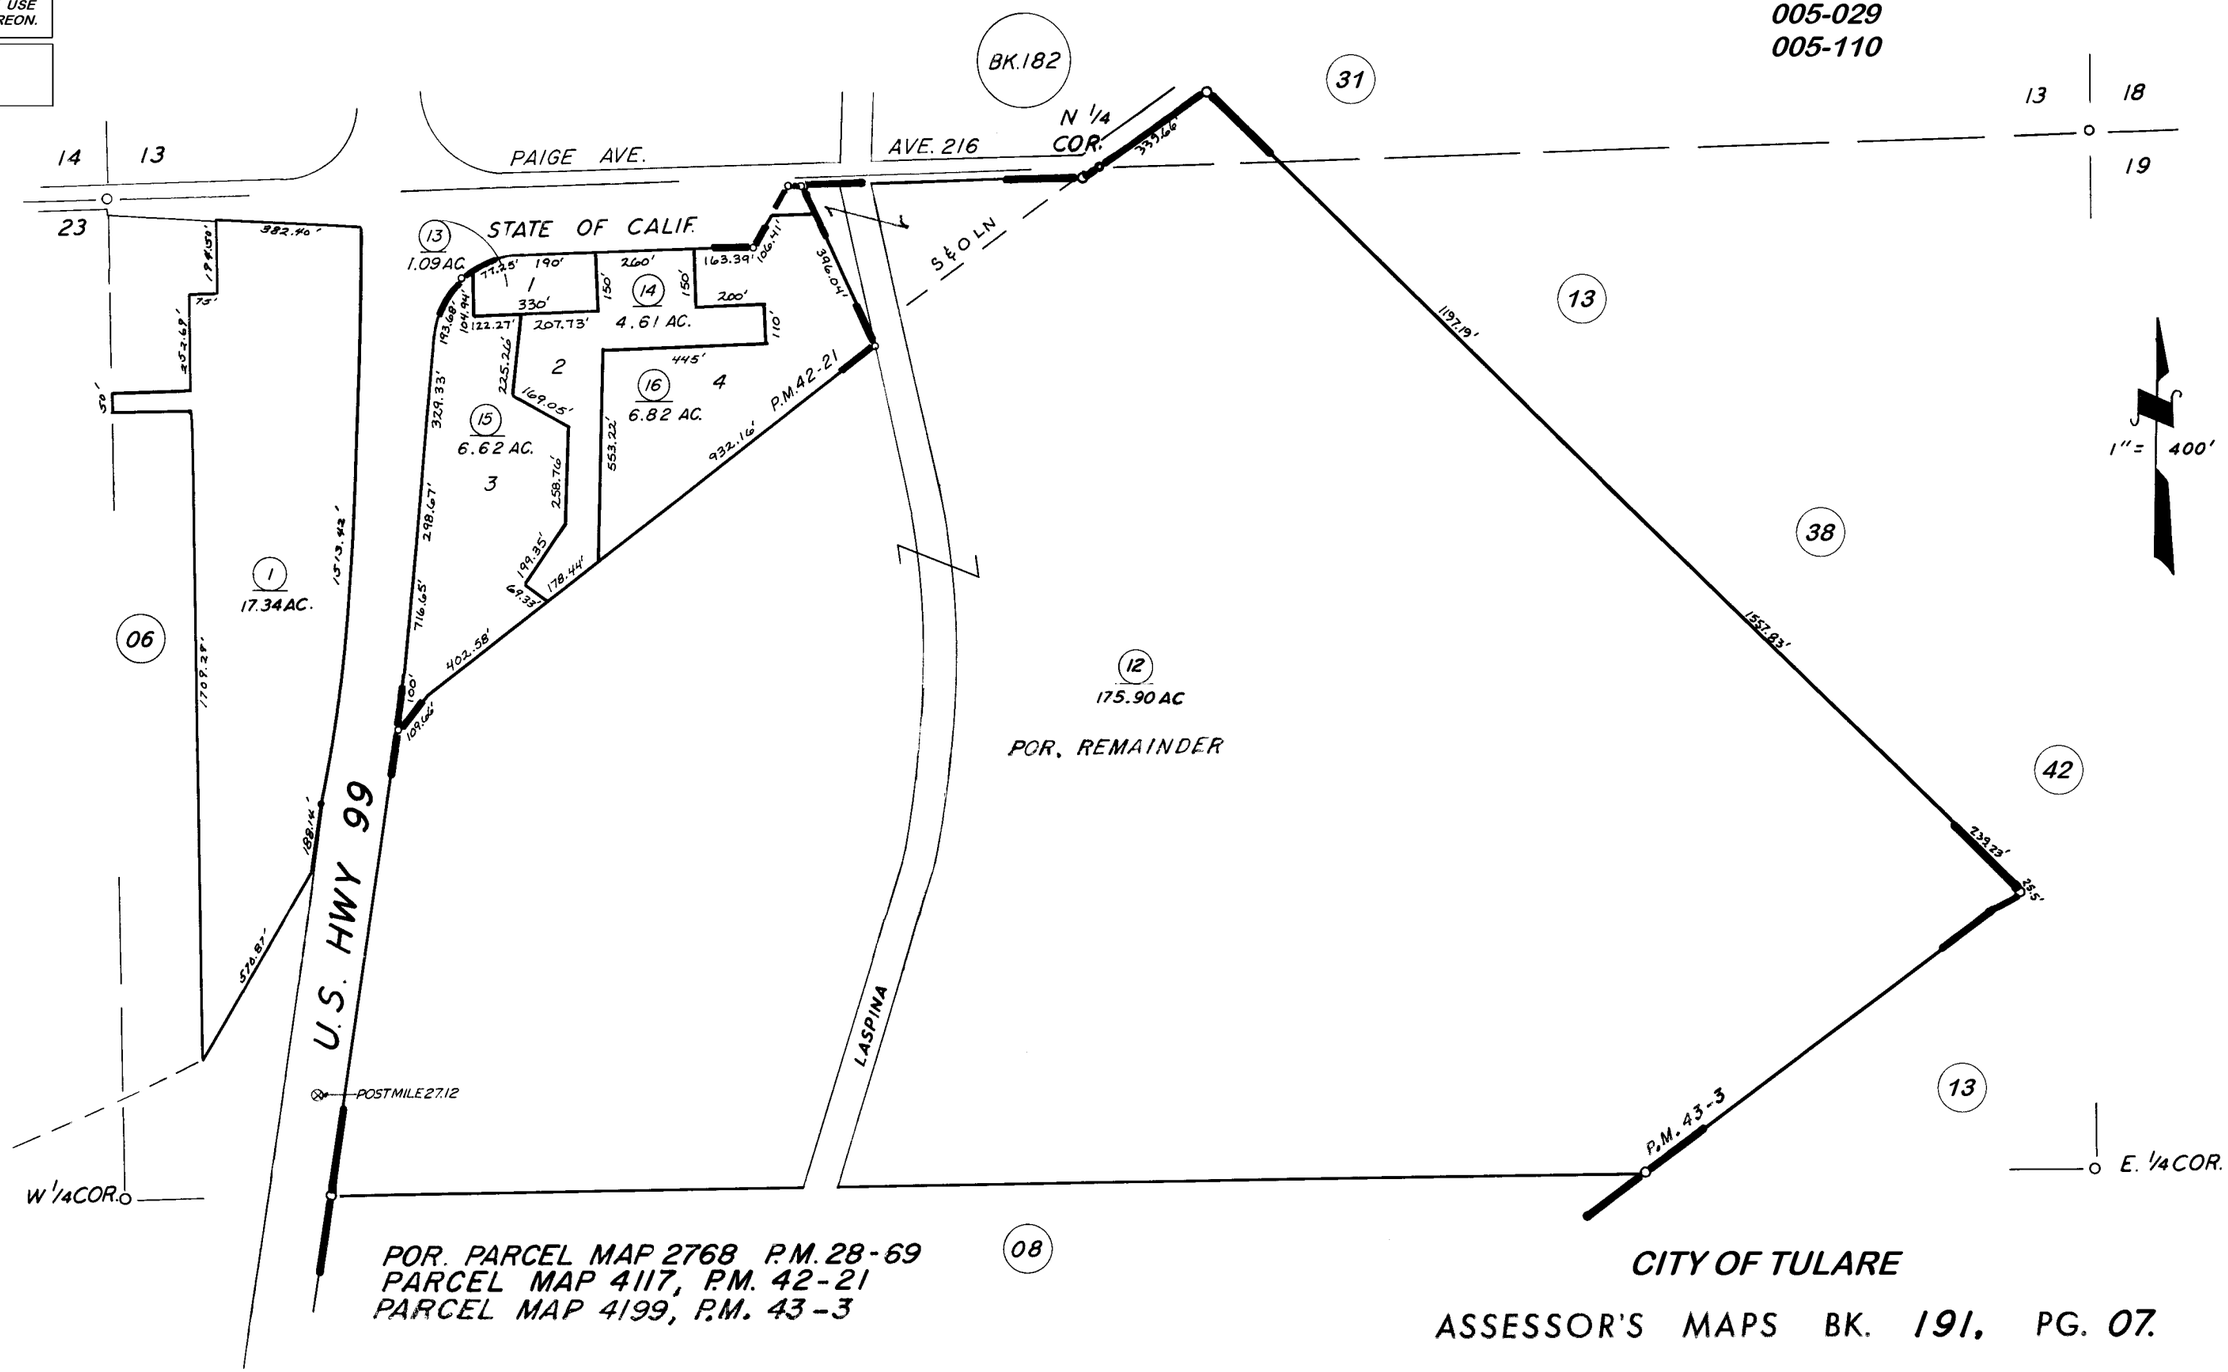

POR. PARCEL MAP 2768 P.M. 28-69
PARCEL MAP 4117, P.M. 42-21
PARCEL MAP 4199, P.M. 43-3

CITY OF TULARE

ASSESSOR'S MAPS BK. **191**, PG. **07**.

COUNTY OF TULARE, CALIF.

NOTE — ASSESSOR'S BLOCK NUMBERS SHOWN IN ELLIPSES
ASSESSOR'S PARCEL NUMBERS SHOWN IN CIRCLES