S1/2 SEC. 25, T. 20S., R. 24E., M.D.B.&M.

TAX CODE AREA **191-10**

149-001
005-000
005-108

DISCLAIMER

THIS MAP WAS PREPARED FOR LOCAL PROPERTY ASSESSMENT PURPOSES ONLY. THE PARCELS SHOWN HEREON MAY NOT COMPLY WITH STATE AND LOCAL SUBDIVISION ORDINANCES. NO LIABILITY IS ASSUMED FOR THE USE OF THE INFORMATION HEREON.

REVISED: 12/04/2009
REASON: 2009-0055153
CAD TECH: LLB

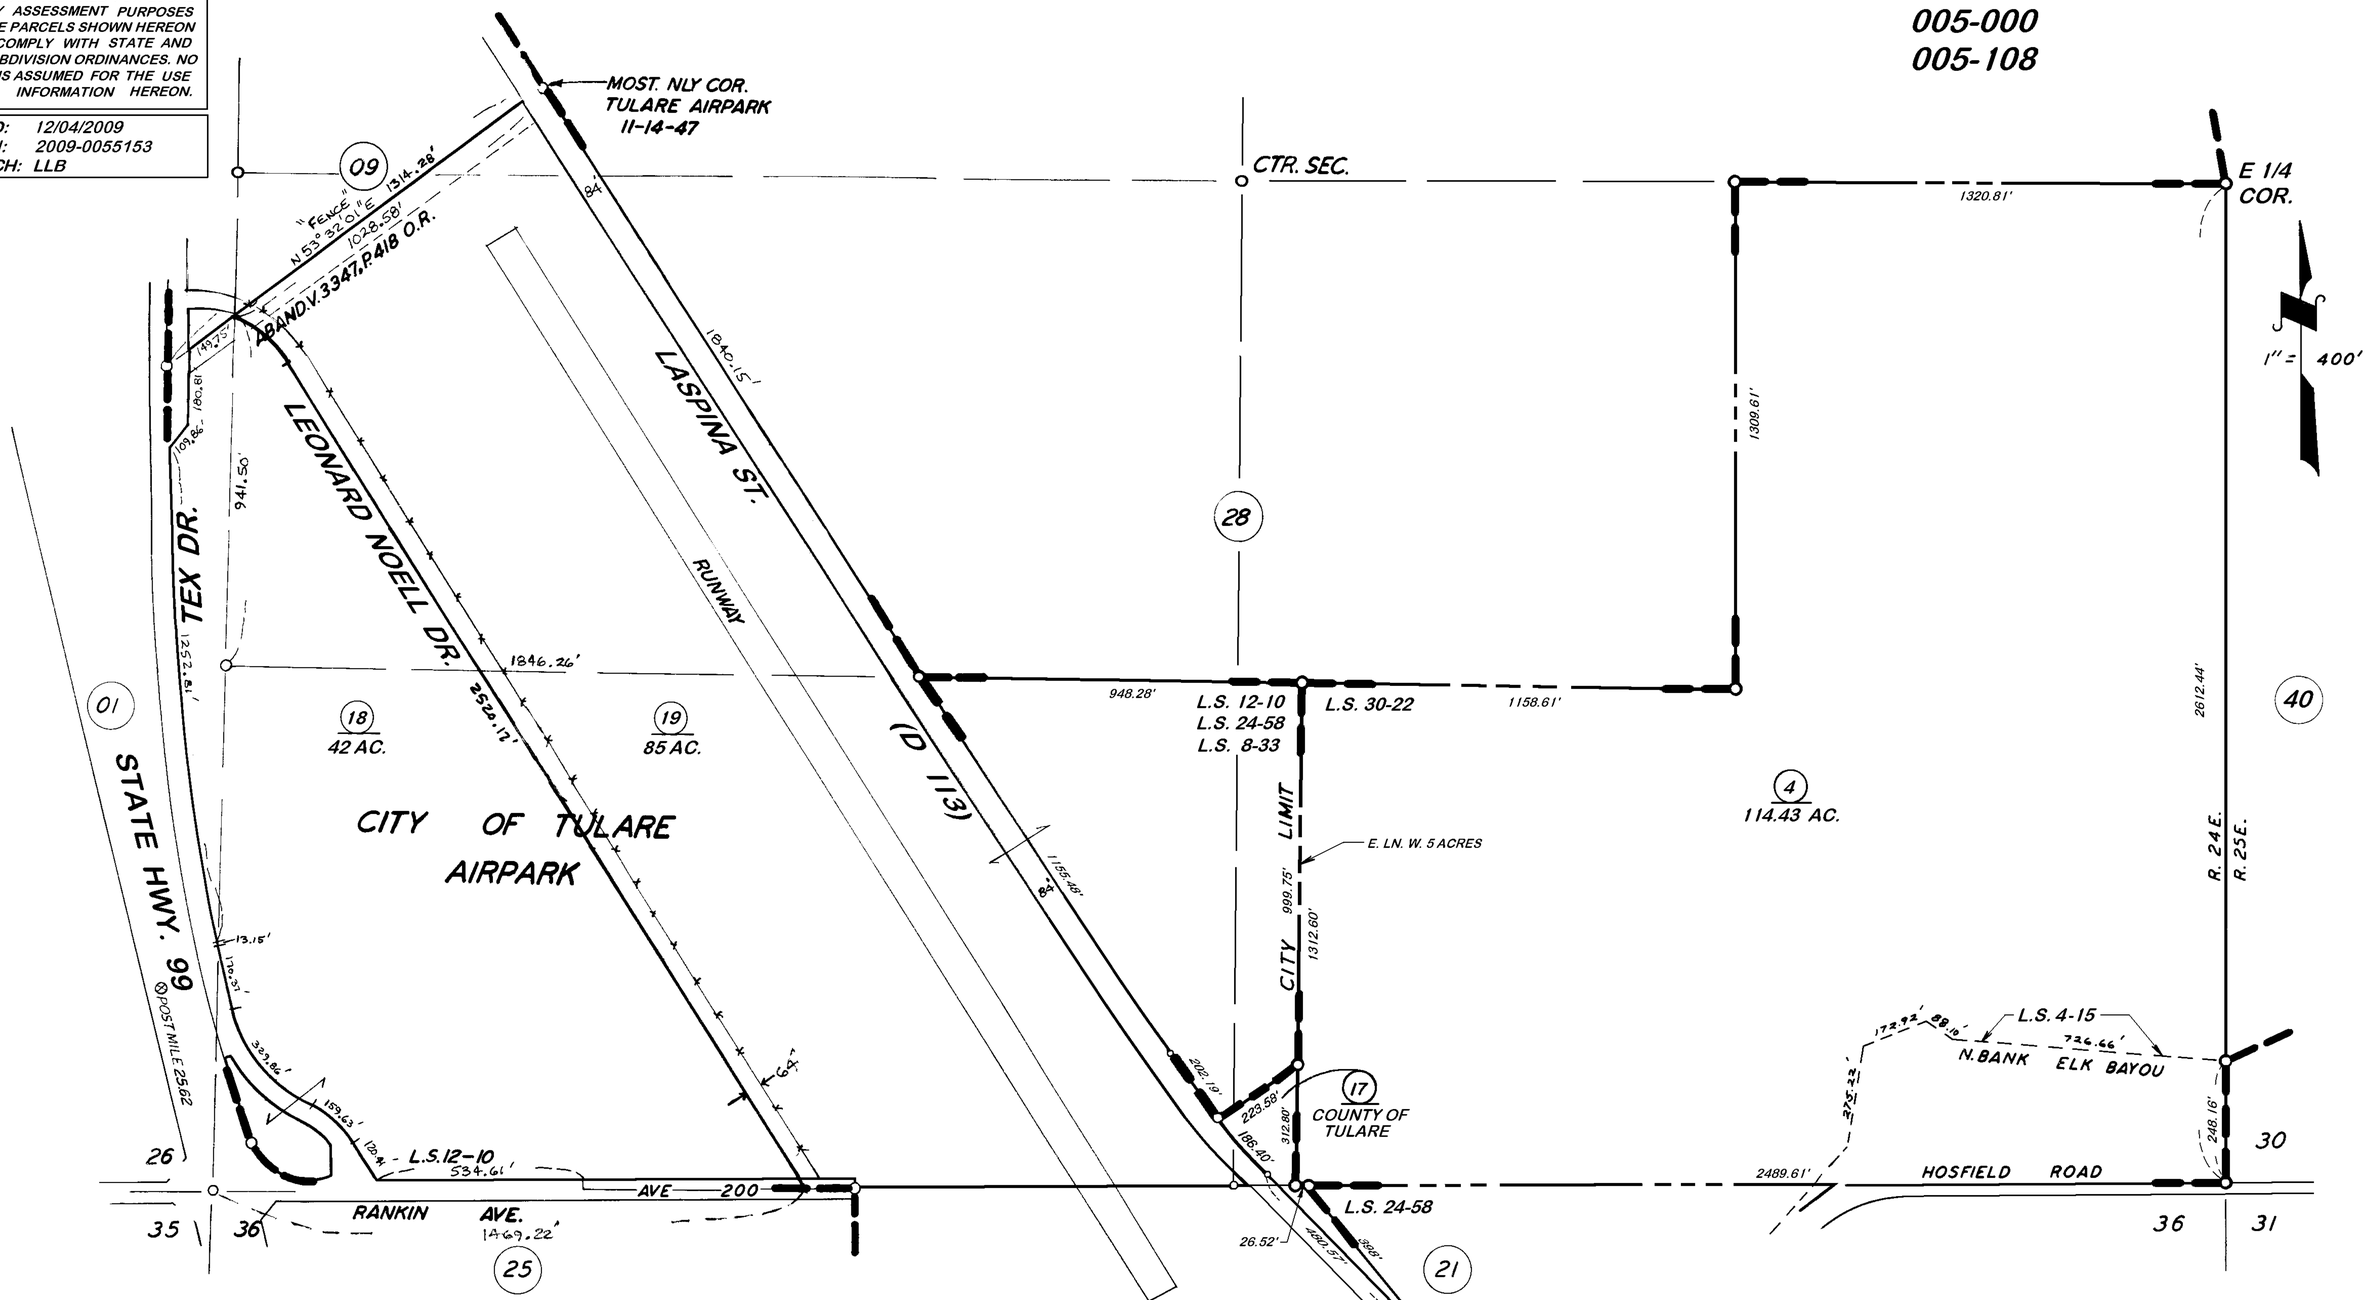

POR. RECORD OF SURVEY, L.S. 4-15 (ELK BAYOU)
POR. RECORD OF SURVEY, L.S. 8-33
POR. RECORD OF SURVEY, L.S. 12-10
POR. RECORD OF SURVEY, L.S. 24-58
POR. RECORD OF SURVEY, L.S. 30-22

VICINITY OF TULARE

ASSESSOR'S MAPS BK. 191, PG. 10.
COUNTY OF TULARE, CALIF.

NOTE — ASSESSOR'S BLOCK NUMBERS SHOWN IN ELLIPSES
ASSESSOR'S PARCEL NUMBERS SHOWN IN CIRCLES