DISCLAIMER

THIS MAP WAS PREPARED FOR LOCAL PROPERTY ASSESSMENT PURPOSES ONLY AND THE PARCELS SHOWN HEREON MAY NOT COMPLY WITH STATE AND LOCAL SUBDIVISION ORDINANCES, AND NO LIABILITY IS ASSUMED FOR THE USE OF THE INFORMATION SHOWN HEREON.

POR. SEC.13 & 24, T.20S., R.24E. & SEC. 19, T.20S., R.25E., M.D.B.&M.

Tax Area Codes 191–13
005–028
149–001

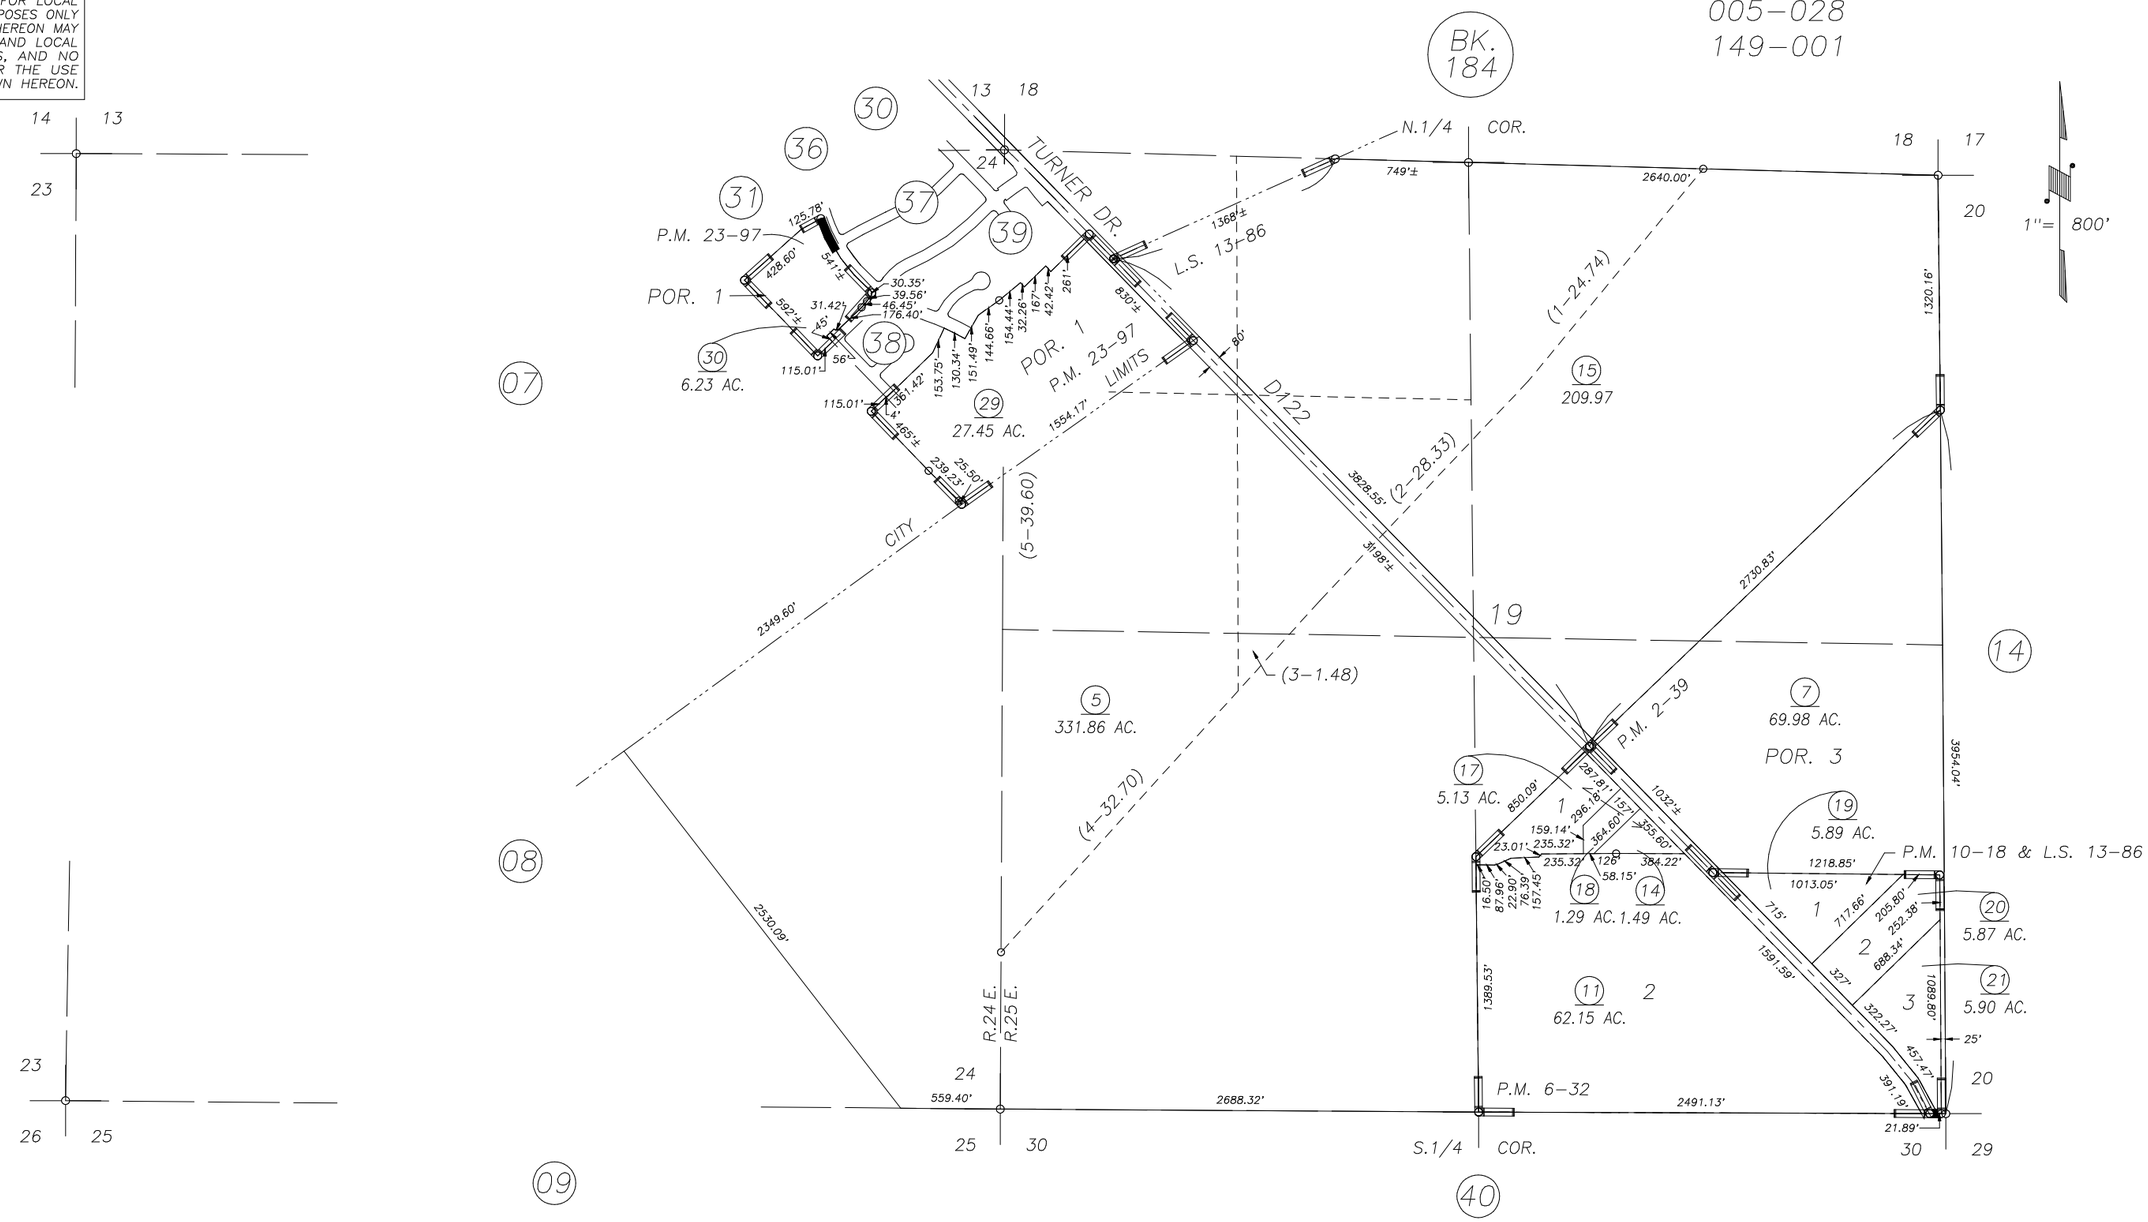

POR. PARCEL MAP 139, P.M. 2–39
PARCEL MAP 532, P.M.6–32
POR. RECORD OF SURVEY, L.S. 13–86
PARCEL MAP 917, P.M. 10–18
POR. PARCEL MAP 2296, P.M. 23–97

VICINITY OF TULARE
ASSESSOR'S MAPS BK. 191 , PG. 13
COUNTY OF TULARE, CALIFORNIA, U.S.A.

NOTE: Assessor's Parcel Numbers Shown in Circles (1)
Assessor's Block Numbers Shown in Elipses (123)

ADJ. PG. UPDATE	06/12/2006	JRS
REVISION	DATE	TECH