POR. NE 1/4 SEC. 26 & POR. SE 1/4 SEC. 23, T.20S., R.24E., M.D.B.&M.

TAX CODE AREA 5-003

191-29

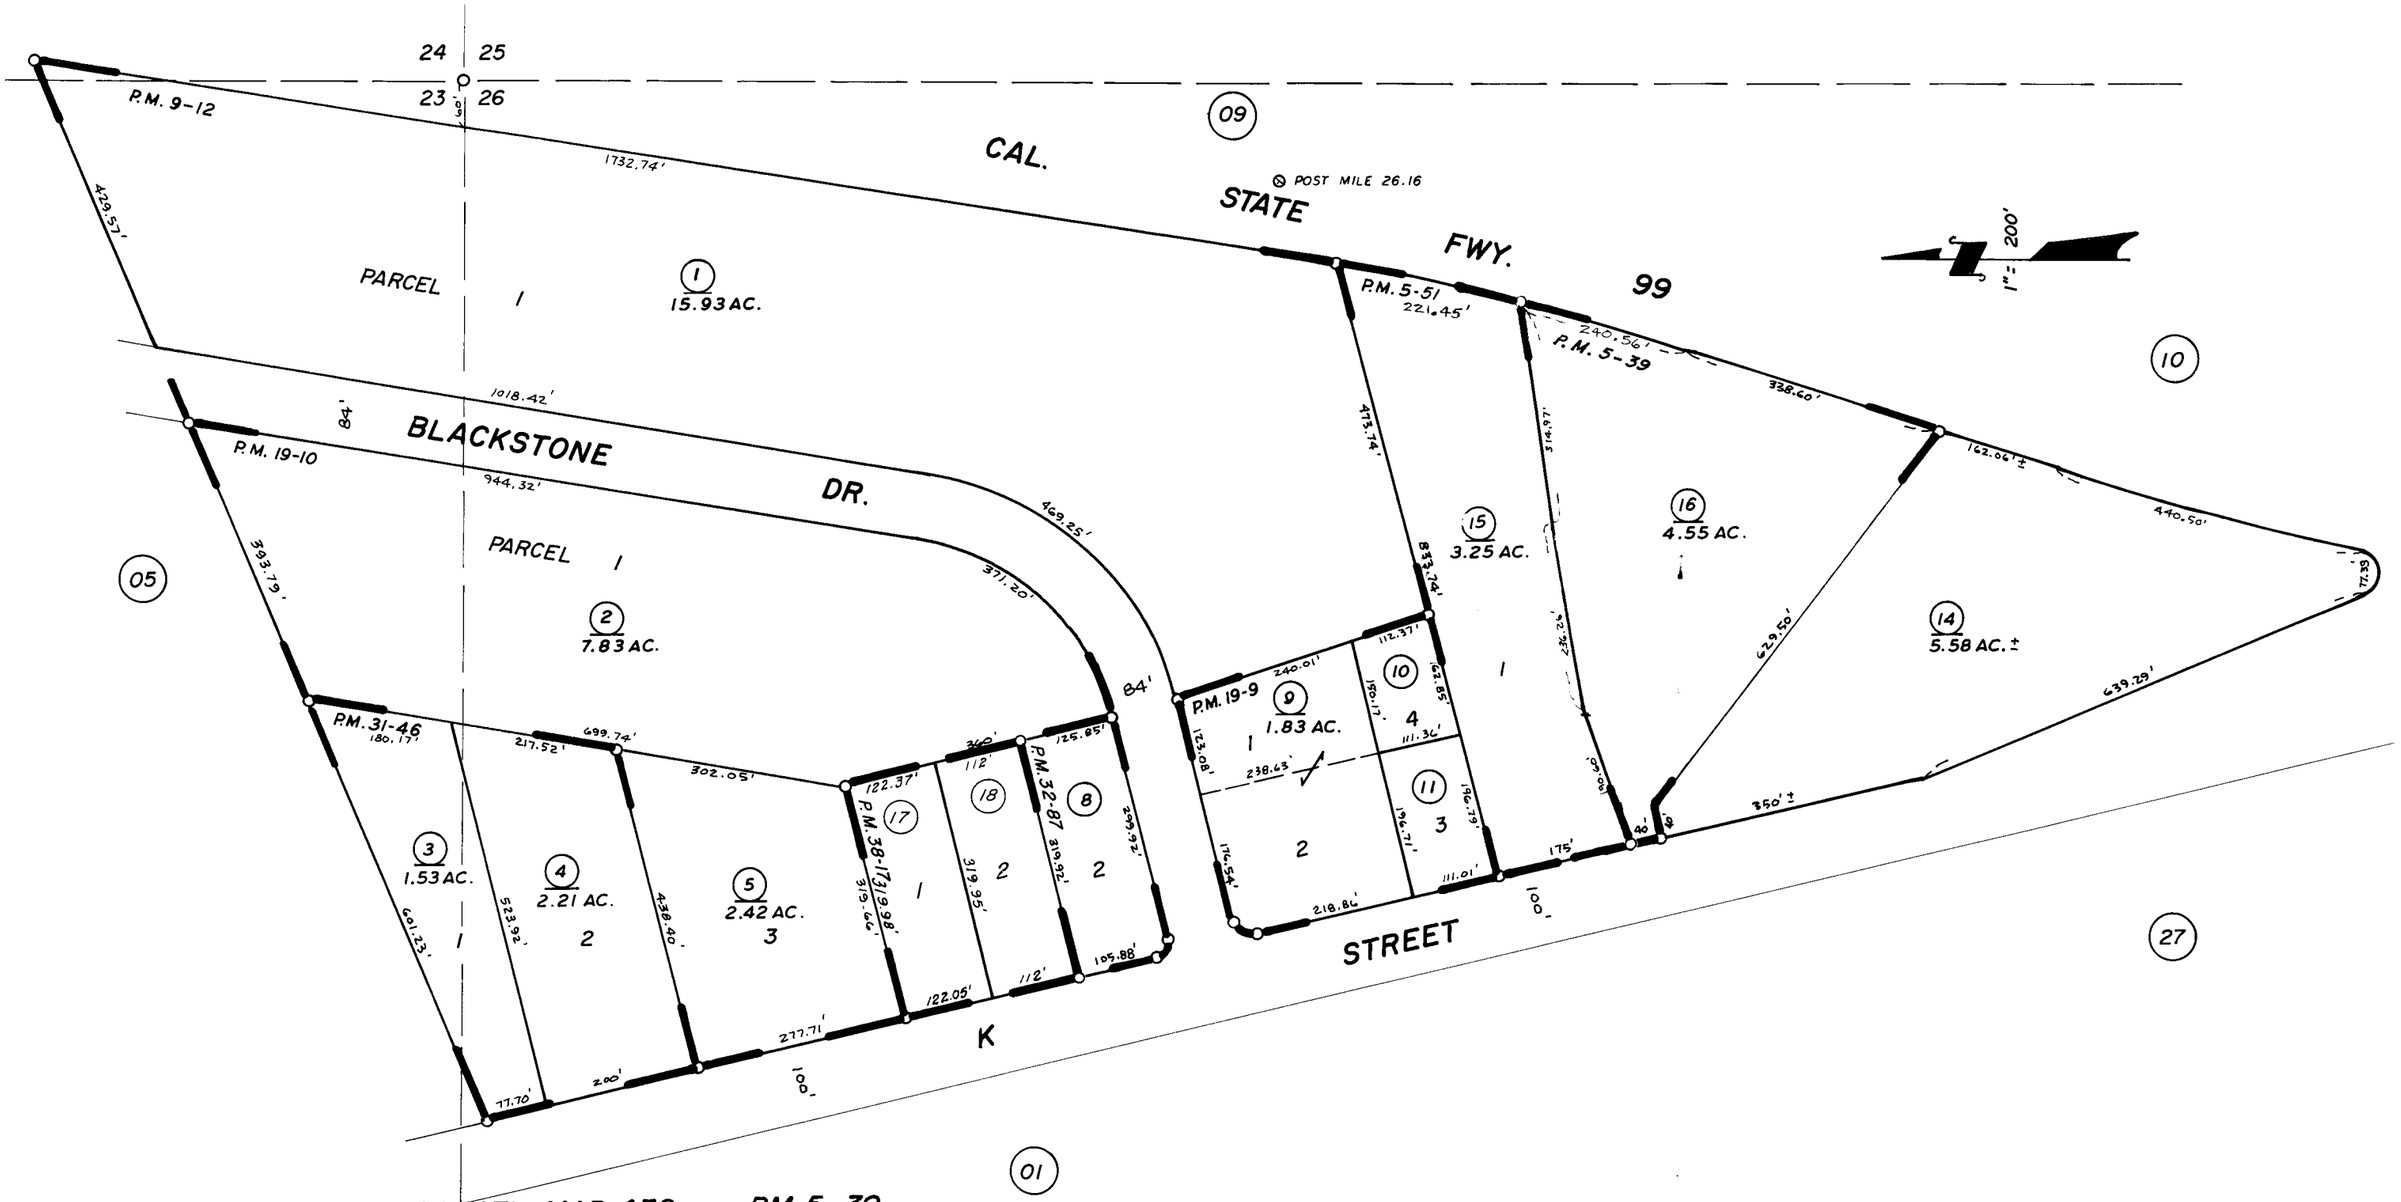

PARCEL MAP 439, P.M. 5-39
PARCEL MAP 451, P.M. 5-51
PARCEL MAP 812, P.M. 9-12
PARCEL MAP 1808, P.M. 19-9
PARCEL MAP 1809, P.M. 19-10
PARCEL MAP 3045, P.M. 31-46
PARCEL MAP 3186, P.M. 32-87
PARCEL MAP 3714, P.M. 38-17

ASSESSOR'S MAPS BK. 191, PG. 29

COUNTY OF TULARE, CALIF.

NOTE—ASSESSOR'S BLOCK NUMBERS SHOWN IN ELLIPSES
ASSESSOR'S PARCEL NUMBERS SHOWN IN CIRCLES