DISCLAIMER

THIS MAP WAS PREPARED FOR LOCAL PROPERTY ASSESSMENT PURPOSES ONLY AND THE PARCELS SHOWN HEREON MAY NOT COMPLY WITH STATE AND LOCAL SUBDIVISION ORDINANCES, AND NO LIABILITY IS ASSUMED FOR THE USE OF THE INFORMATION SHOWN HEREON.

# N1/2 OF SE1/4 SEC.23, T.20S., R.24E., M.D.B.&M.

Tax Area Code 191–34

005–000
005–003
005–091

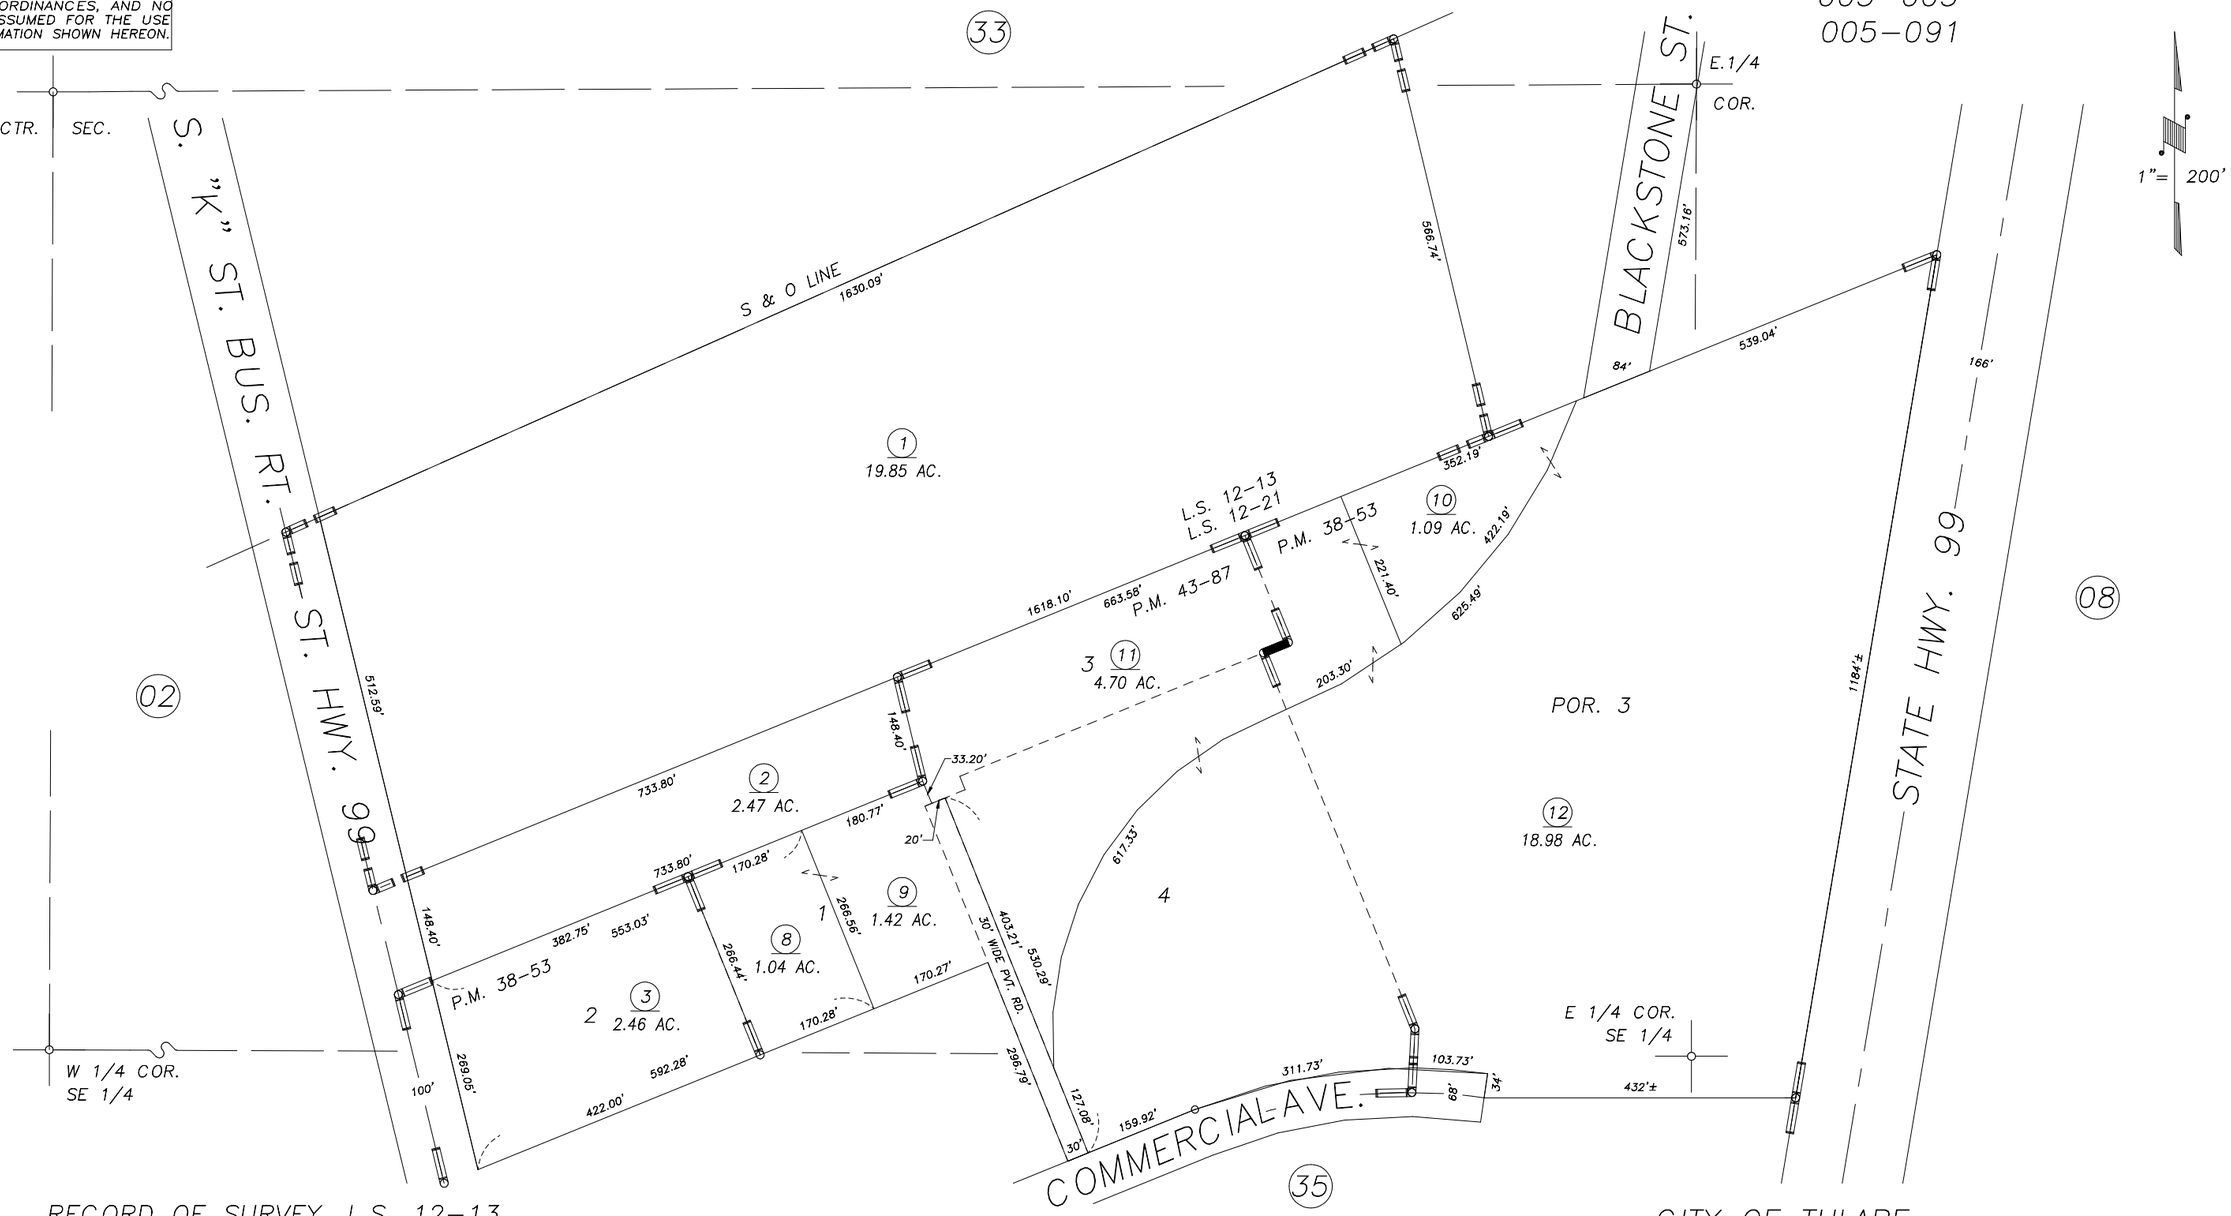


RECORD OF SURVEY, L.S. 12–13
RECORD OF SURVEY, L.S. 12–21
PARCEL MAP 3750, P.M. 38–53
PARCEL MAP 4283, P.M. 43–87

CITY OF TULARE
ASSESSOR'S MAPS BK.191 , PG.34
COUNTY OF TULARE, CALIFORNIA, U.S.A.

NOTE: Assessor's Parcel Numbers Shown in Circles (1)
Assessor's Block Numbers Shown in Elipses (123)

| REVISION | DATE | TECH |
|---|---|---|
| 2006–0057517 | 10/15/2008 | LLB |