DISCLAIMER

THIS MAP WAS PREPARED FOR LOCAL PROPERTY ASSESSMENT PURPOSES ONLY. THE PARCELS SHOWN HEREON MAY NOT COMPLY WITH STATE AND LOCAL SUBDIVISION ORDINANCES. NO LIABILITY IS ASSUMED FOR THE USE OF THE INFORMATION HEREON.

REVISED: 12/08/2011
REASON: 2011-0013063
CAD TECH: JRS

SEC.'S 6 & 7, T.20S., R.26E., M.D.B.& M.

TAX CODE AREA 197-01

121-002
145-003

1" = 800'

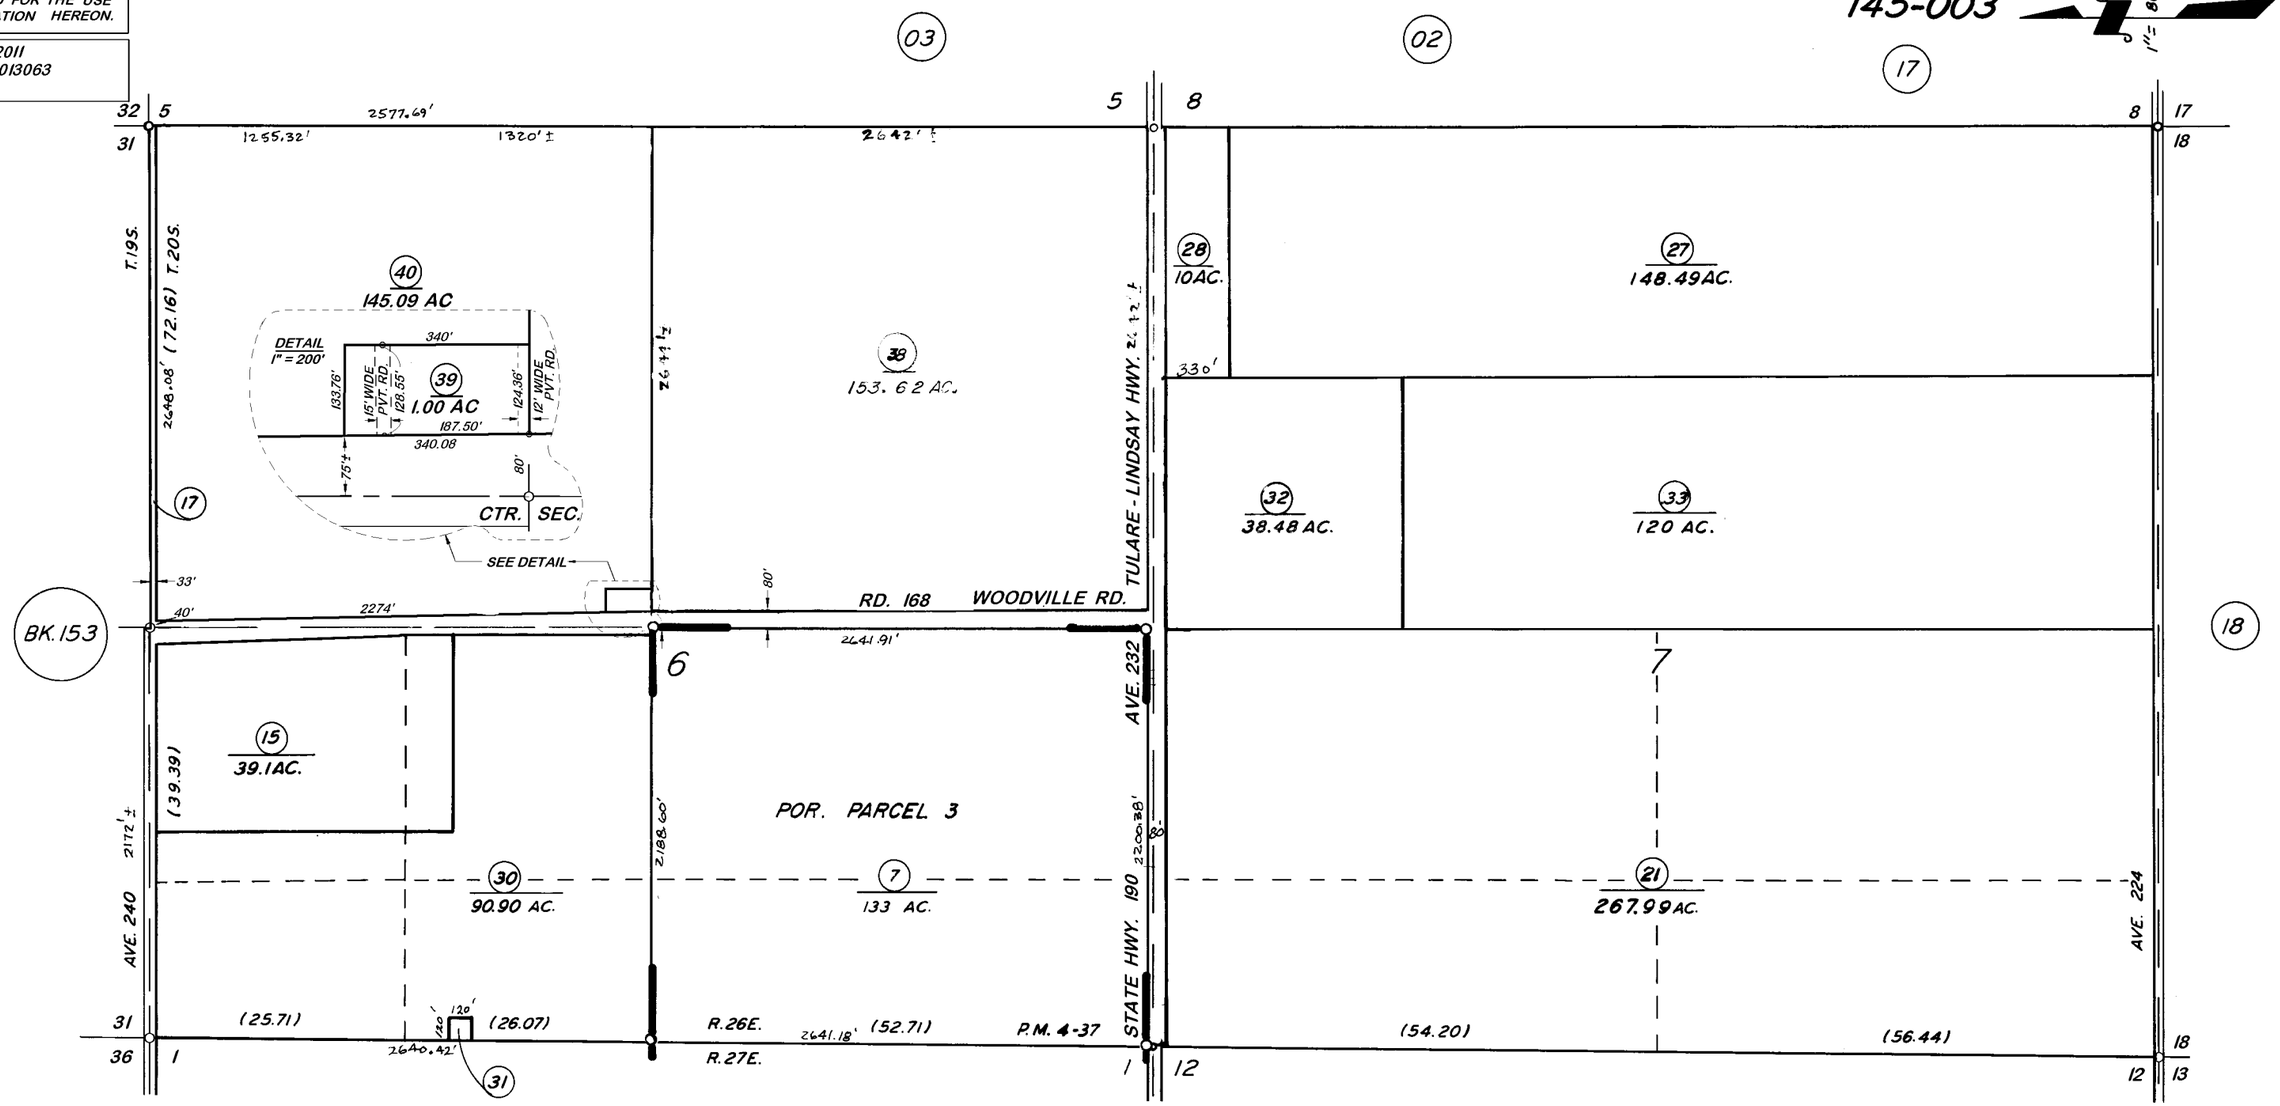

ASSESSOR'S MAPS BK. 197, PG. 01
COUNTY OF TULARE, CALIF.

NOTE - ASSESSOR'S BLOCK NUMBERS SHOWN IN ELLIPSES
ASSESSOR'S PARCEL NUMBERS SHOWN IN CIRCLES