DISCLAIMER

THIS MAP WAS PREPARED FOR LOCAL PROPERTY ASSESSMENT PURPOSES ONLY AND THE PARCELS SHOWN HEREON MAY NOT COMPLY WITH STATE AND LOCAL SUBDIVISION ORDINANCES, AND NO LIABILITY IS ASSUMED FOR THE USE OF THE INFORMATION SHOWN HEREON.

N1/2 OF N1/2 OF W1/2 OF NE1/4 SEC.12, T.20S., R.26E., M.D.B.&M.

Tax Area Code 199–10
003–004
030–011
108–003

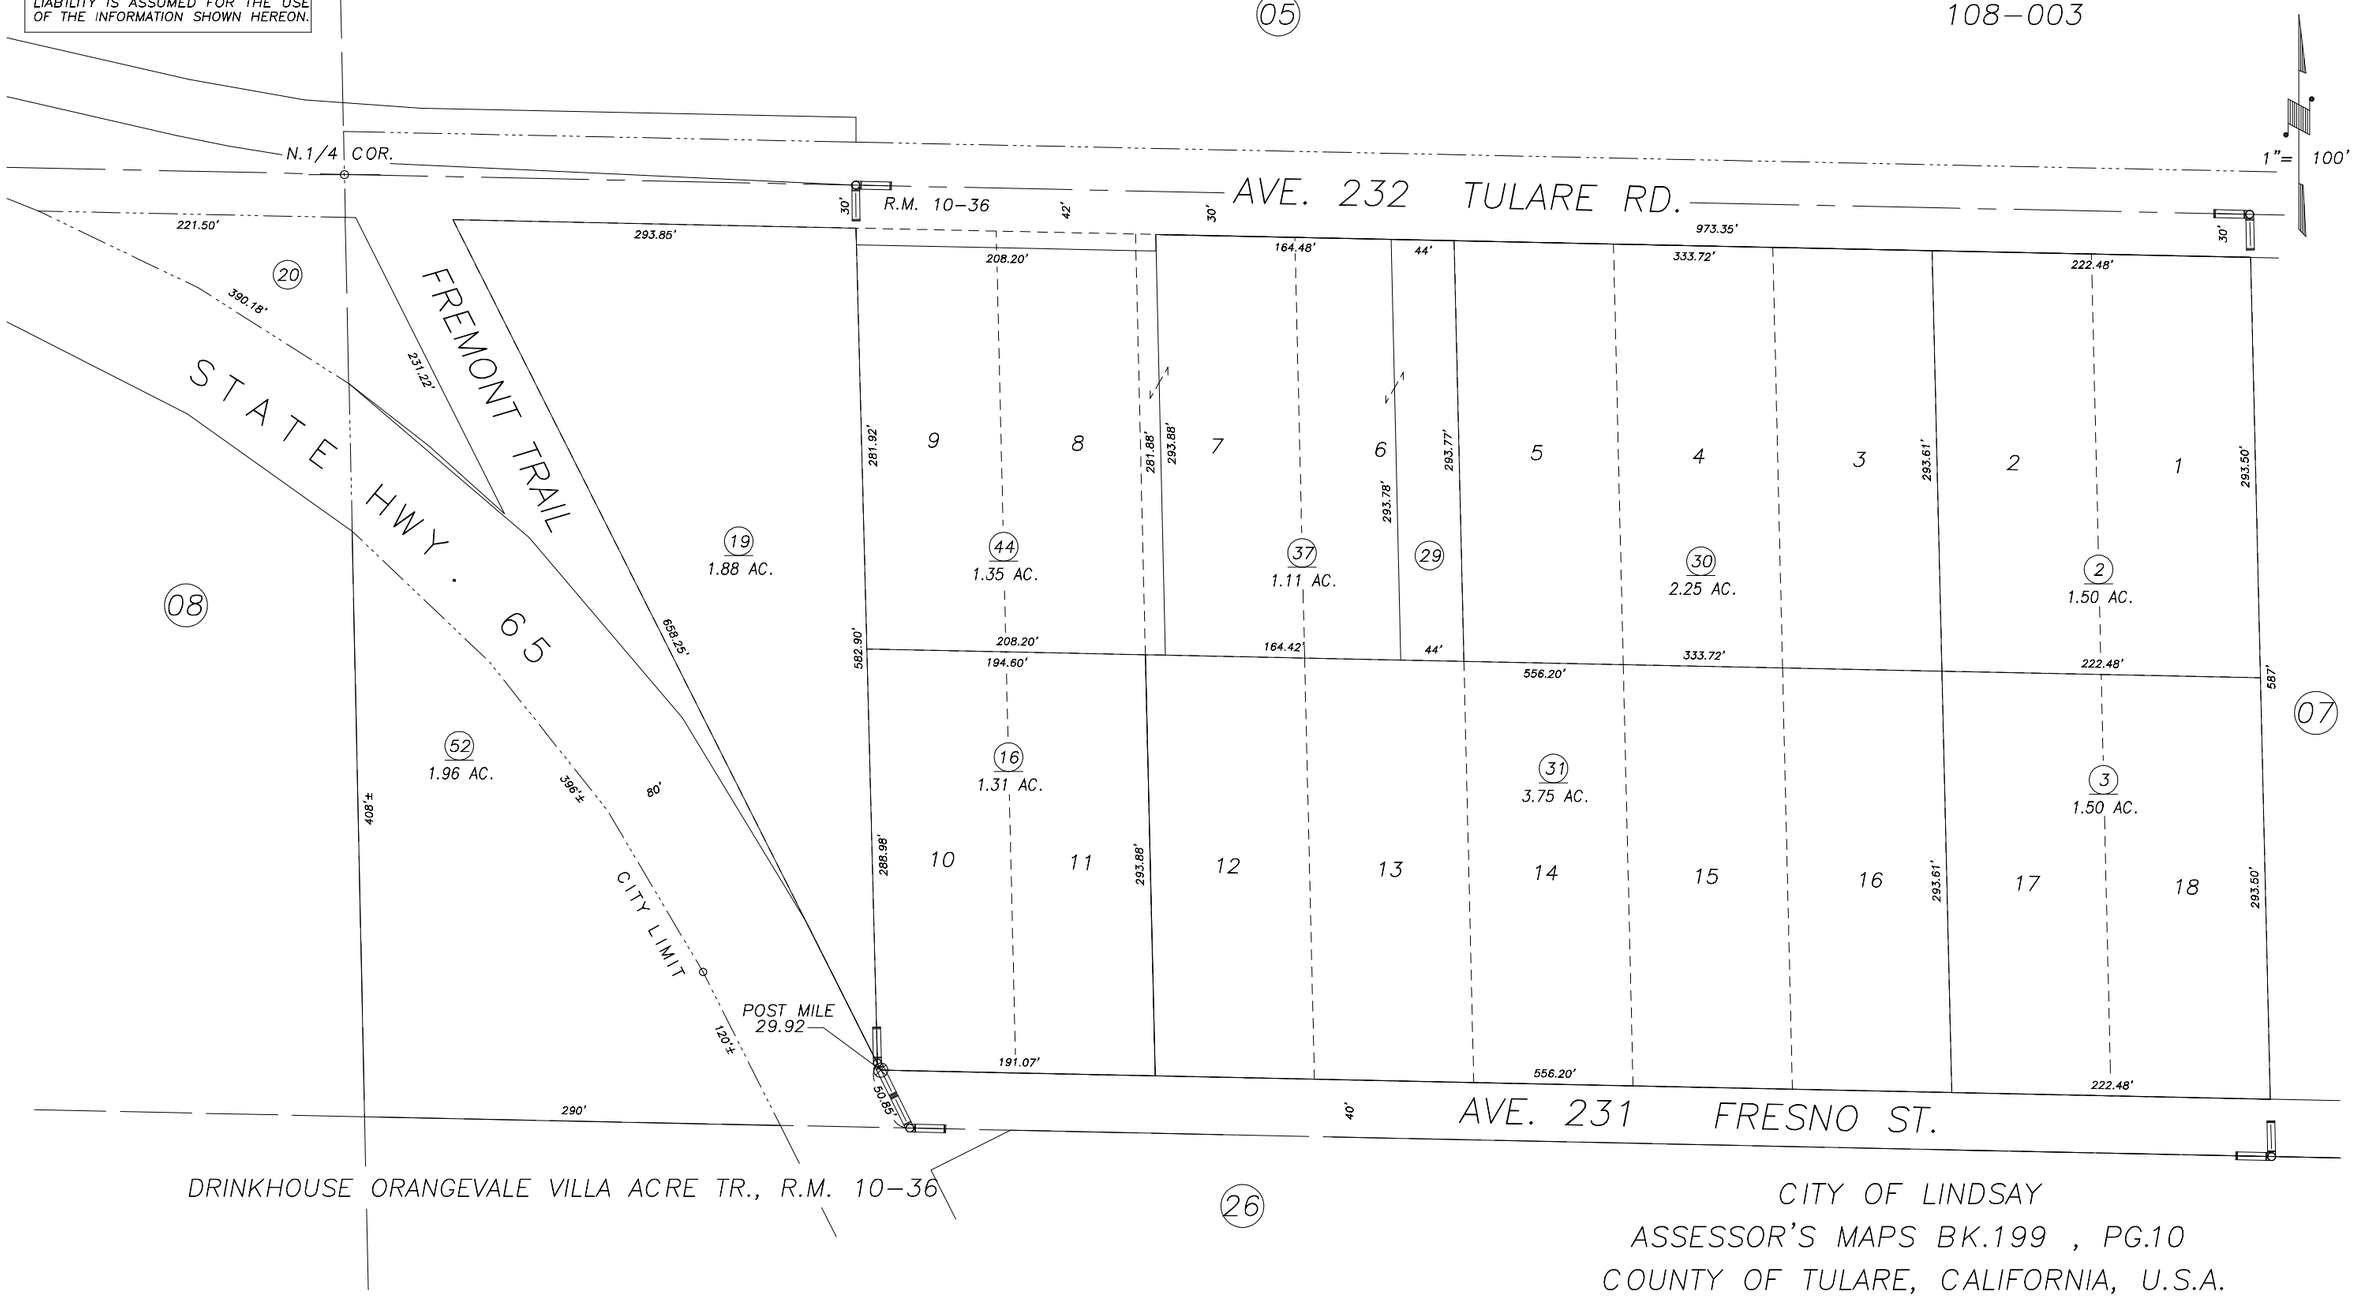

CITY OF LINDSAY
ASSESSOR'S MAPS BK.199 , PG.10
COUNTY OF TULARE, CALIFORNIA, U.S.A.

NOTE: Assessor's Parcel Numbers Shown in Circles (1)
Assessor's Block Numbers Shown in Elipses (123)

CAD CONVERSION	04/17/2002	RJL
REVISION	DATE	TECH