N½ OF SE¼ OF SEC. 12, T.20S., R.26E., M.D.B. & M.

TAX CODE AREA 199-21
3-000
108-003
3-016

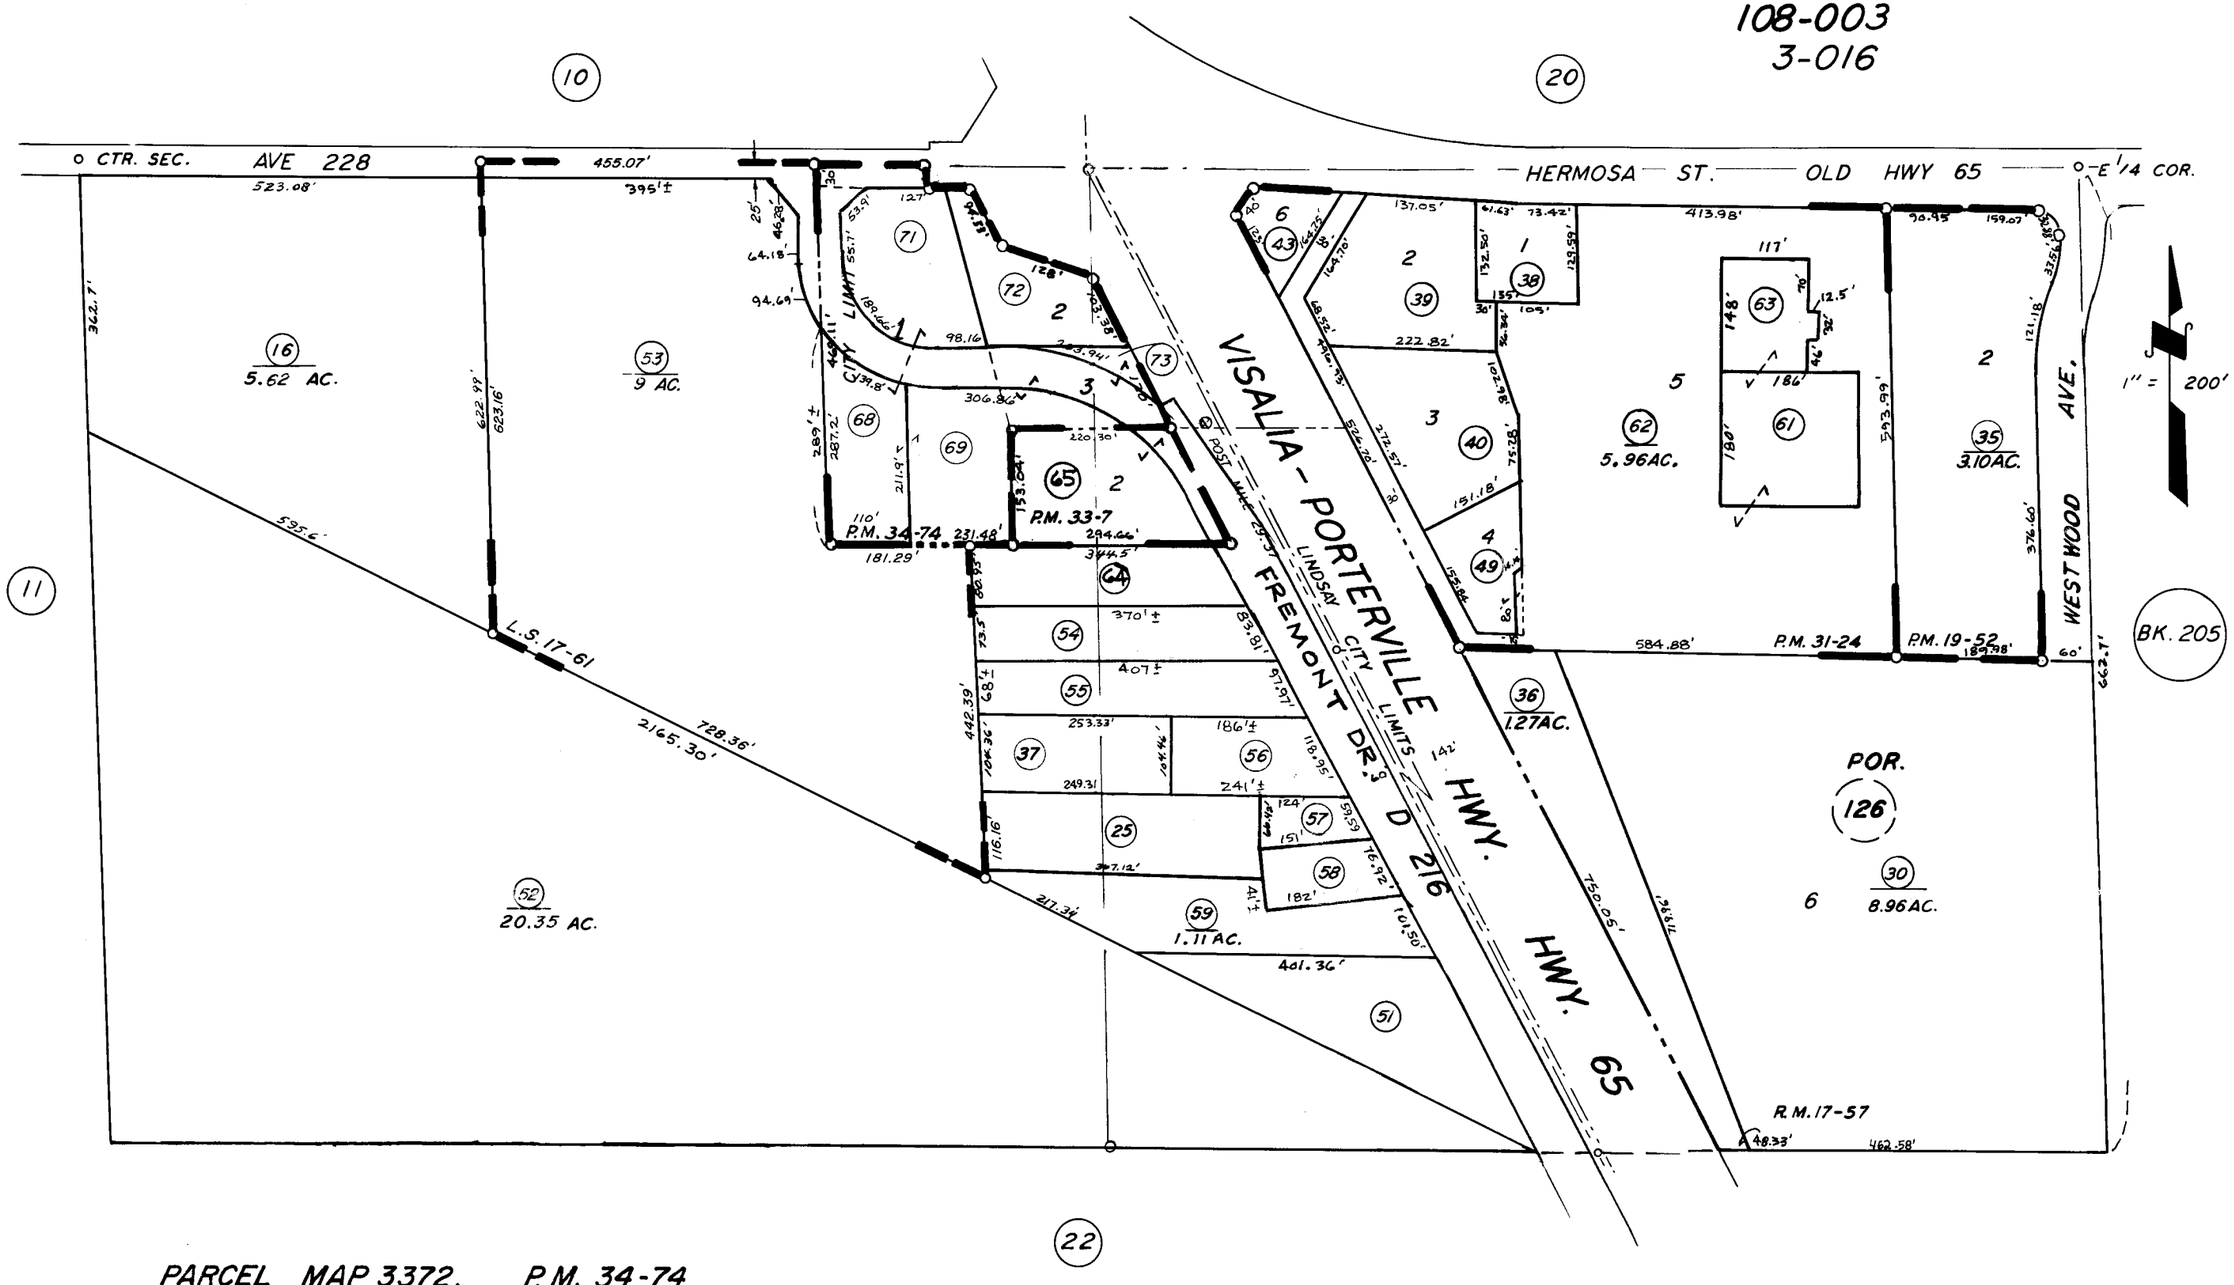

PARCEL MAP 3372, P.M. 34-74
PARCEL MAP 3206, P.M. 33-7
PARCEL MAP 3023, P.M. 31-24
LINDSAY TOWNSITE, R.M. 17-57 { ◯ BLK. NO'S. / ═ BLK. LNS.
PARCEL MAP 1851, P.M. 19-52
RECORD OF SURVEY, L.S. 17-61
RECORD OF SURVEY, L.S. 17-85 (HWY 65)

CITY OF LINDSAY
ASSESSOR'S MAPS BK. 199, PG. 21.
COUNTY OF TULARE, CALIF.

NOTE — ASSESSOR'S BLOCK NUMBERS SHOWN IN ELLIPSES
ASSESSOR'S PARCEL NUMBERS SHOWN IN CIRCLES