N1/2 SE1/4 SEC.2, T.20S., R.26E., M.D.B.&M.

Tax Area Codes 199–29
108–003

DISCLAIMER

THIS MAP WAS PREPARED FOR LOCAL PROPERTY ASSESSMENT PURPOSES ONLY AND THE PARCELS SHOWN HEREON MAY NOT COMPLY WITH STATE AND LOCAL SUBDIVISION ORDINANCES, AND NO LIABILITY IS ASSUMED FOR THE USE OF THE INFORMATION SHOWN HEREON.

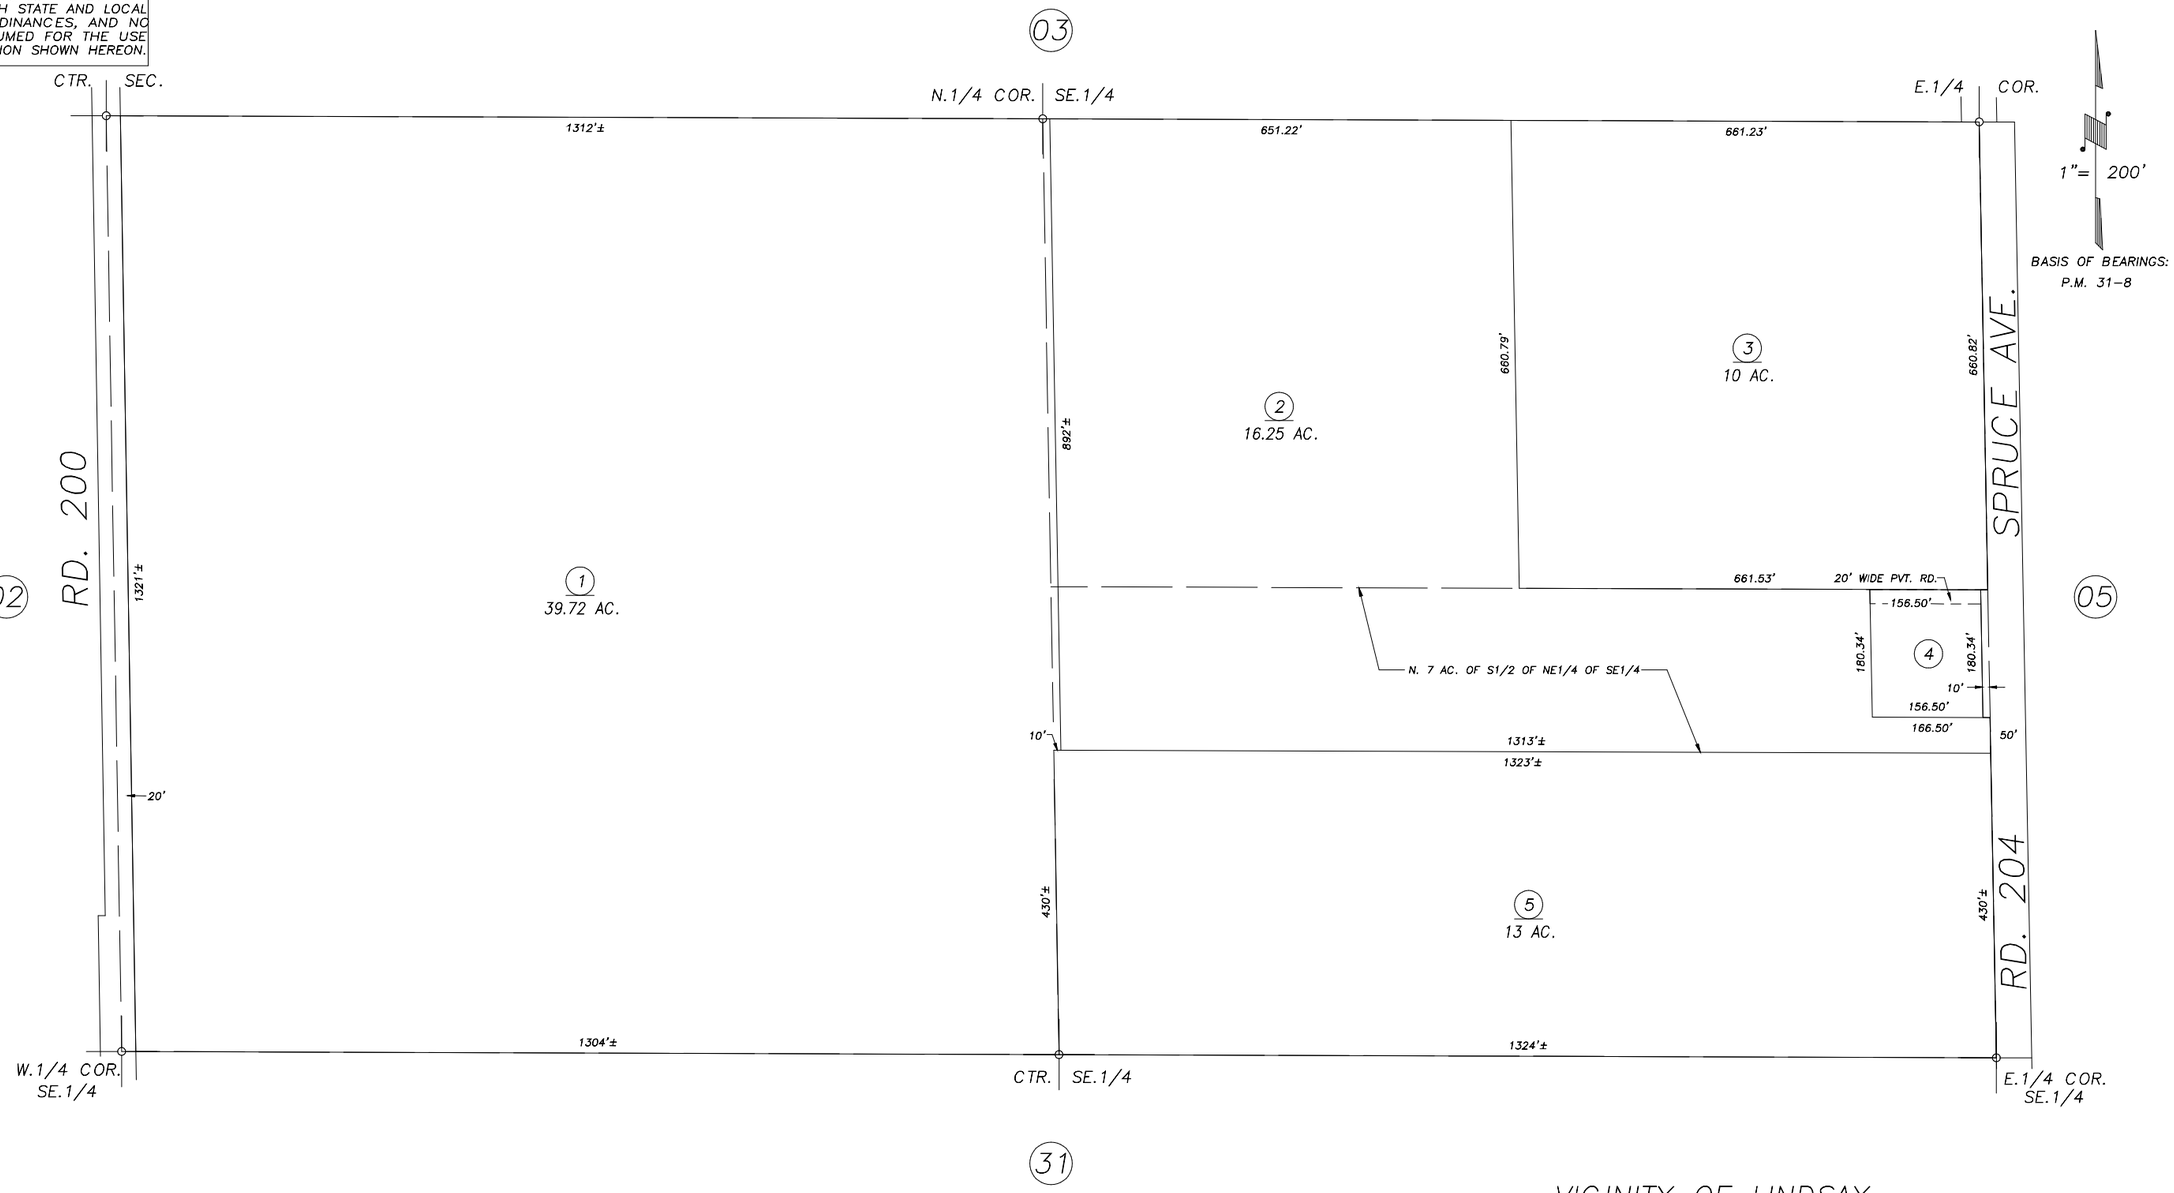

VICINITY OF LINDSAY
ASSESSOR'S MAPS BK.199 , PG29
COUNTY OF TULARE, CALIFORNIA, U.S.A.

NOTE: Assessor's Parcel Numbers Shown in Circles (1)
Assessor's Block Numbers Shown in Elipses (123)

CADD CONVERSION	09/28/2004	SU
REVISION	DATE	TECH