S1/2 OF NE1/4 SEC.6, T.20S., R.27E., M.D.B.&M.

Tax Area Codes 201-05

003-026 003-027
003-028 108-003
108-007 108-012

DISCLAIMER

THIS MAP WAS PREPARED FOR LOCAL PROPERTY ASSESSMENT PURPOSES ONLY AND THE PARCELS SHOWN HEREON MAY NOT COMPLY WITH STATE AND LOCAL SUBDIVISION ORDINANCES, AND NO LIABILITY IS ASSUMED FOR THE USE OF THE INFORMATION SHOWN HEREON.

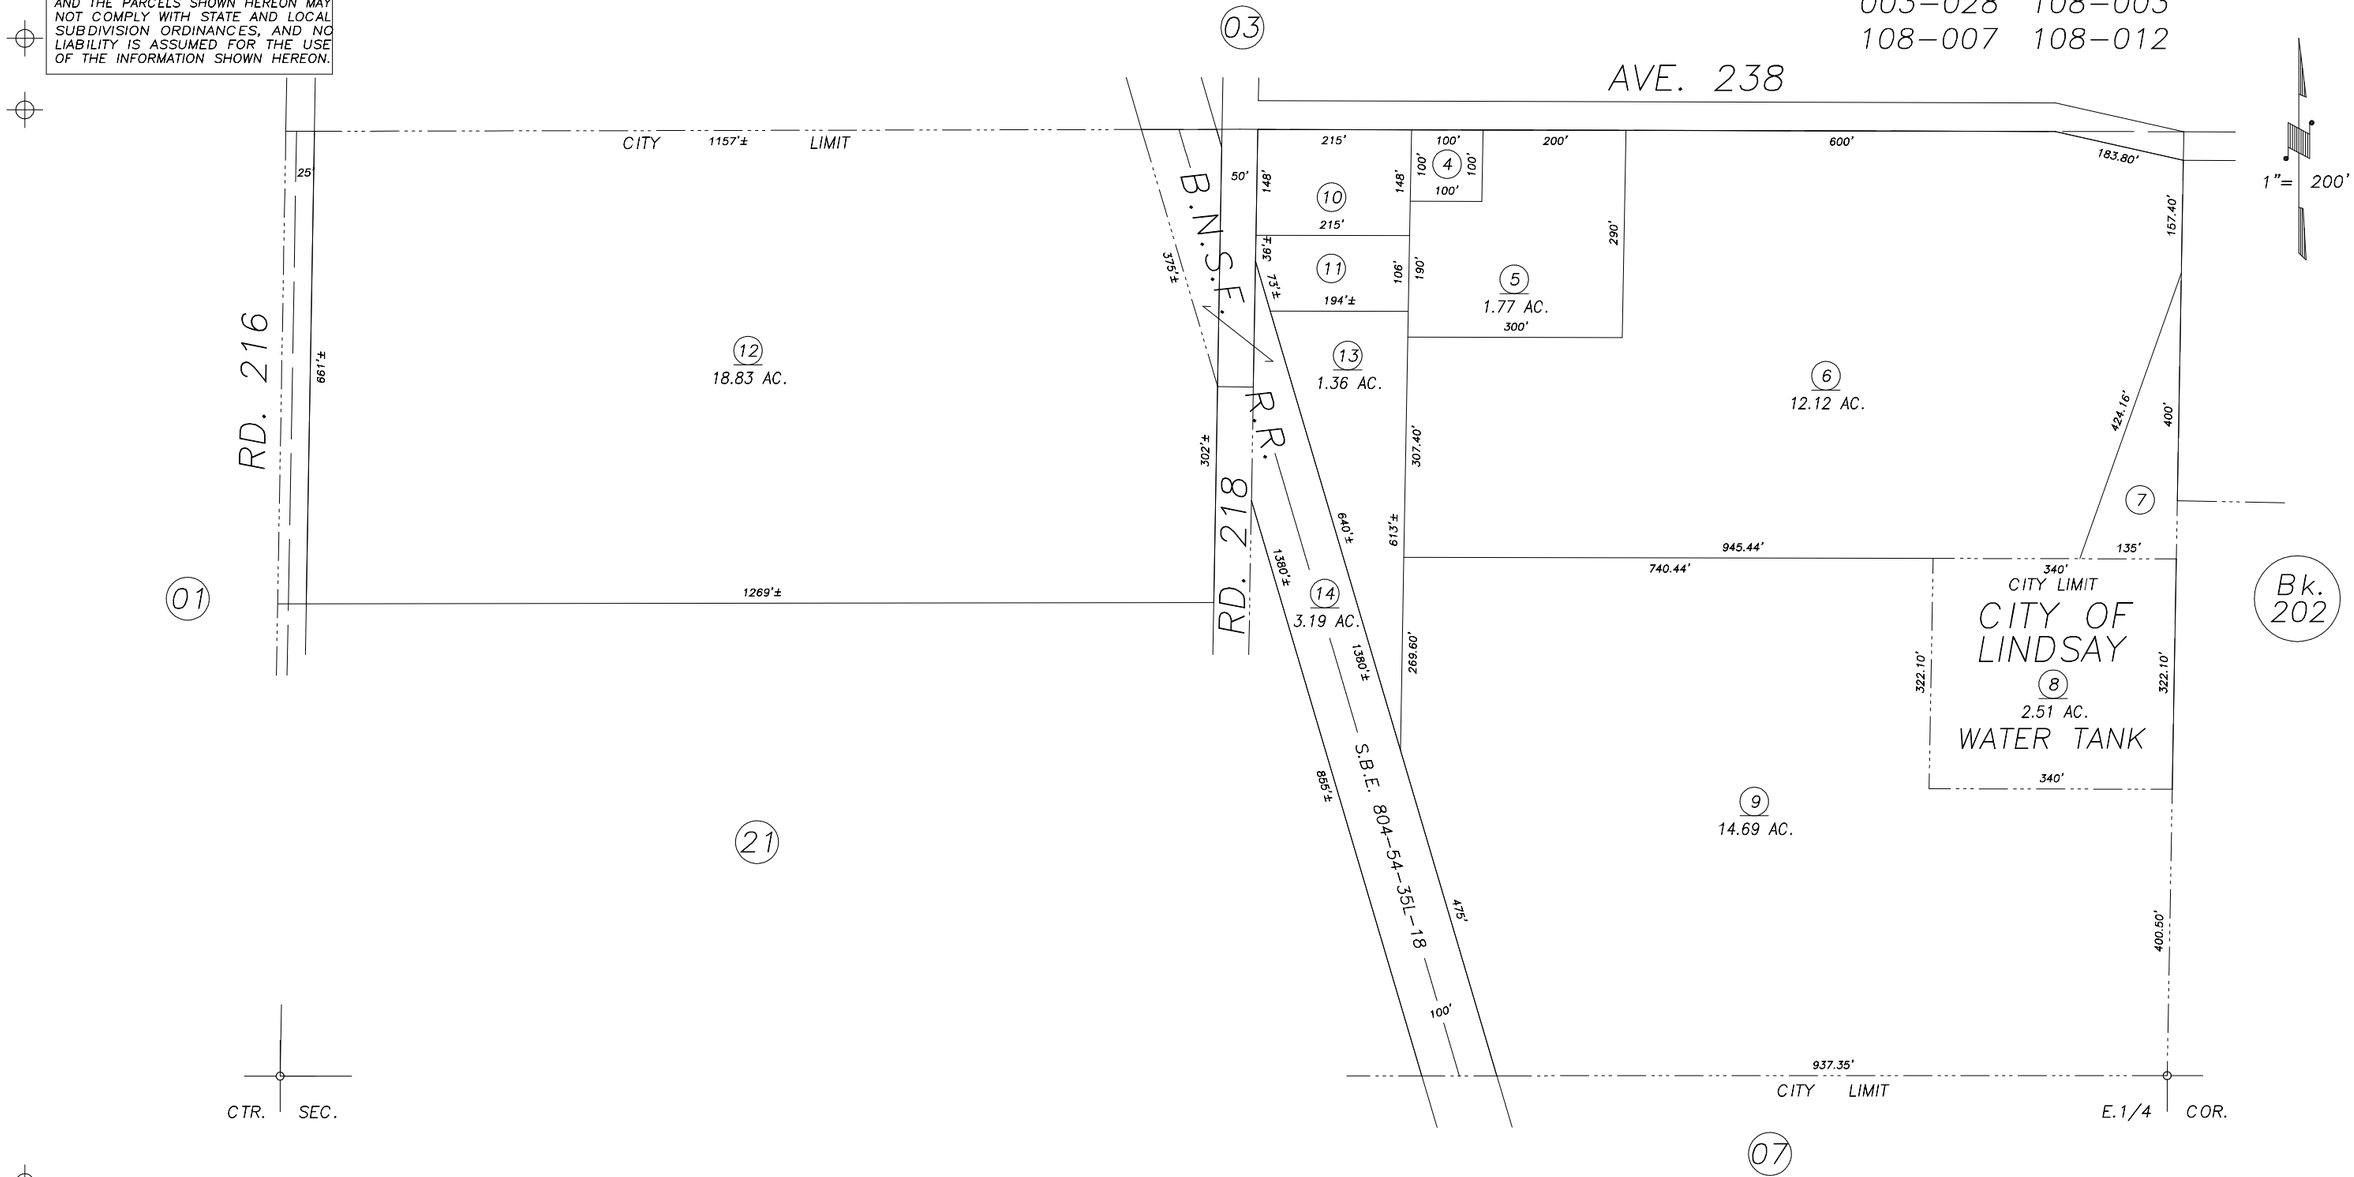

VICINITY OF LINDSAY
ASSESSOR'S MAPS BK.201 , PG.05
COUNTY OF TULARE, CALIFORNIA, U.S.A.

NOTE: Assessor's Parcel Numbers Shown in Circles (1)
Assessor's Block Numbers Shown in Elipses (123)

T.R.A.C. CHANGE	07/19/2006	PHN
REVISION	DATE	TECH