S1/2 OF NE1/4 OF SE1/4 SEC.6, T.20S., R.27E., M.D.B.&M.

Tax Area Codes 201–08

003–000
003–002
003–015
003–024

DISCLAIMER

THIS MAP WAS PREPARED FOR LOCAL PROPERTY ASSESSMENT PURPOSES ONLY AND THE PARCELS SHOWN HEREON MAY NOT COMPLY WITH STATE AND LOCAL SUBDIVISION ORDINANCES, AND NO LIABILITY IS ASSUMED FOR THE USE OF THE INFORMATION SHOWN HEREON.

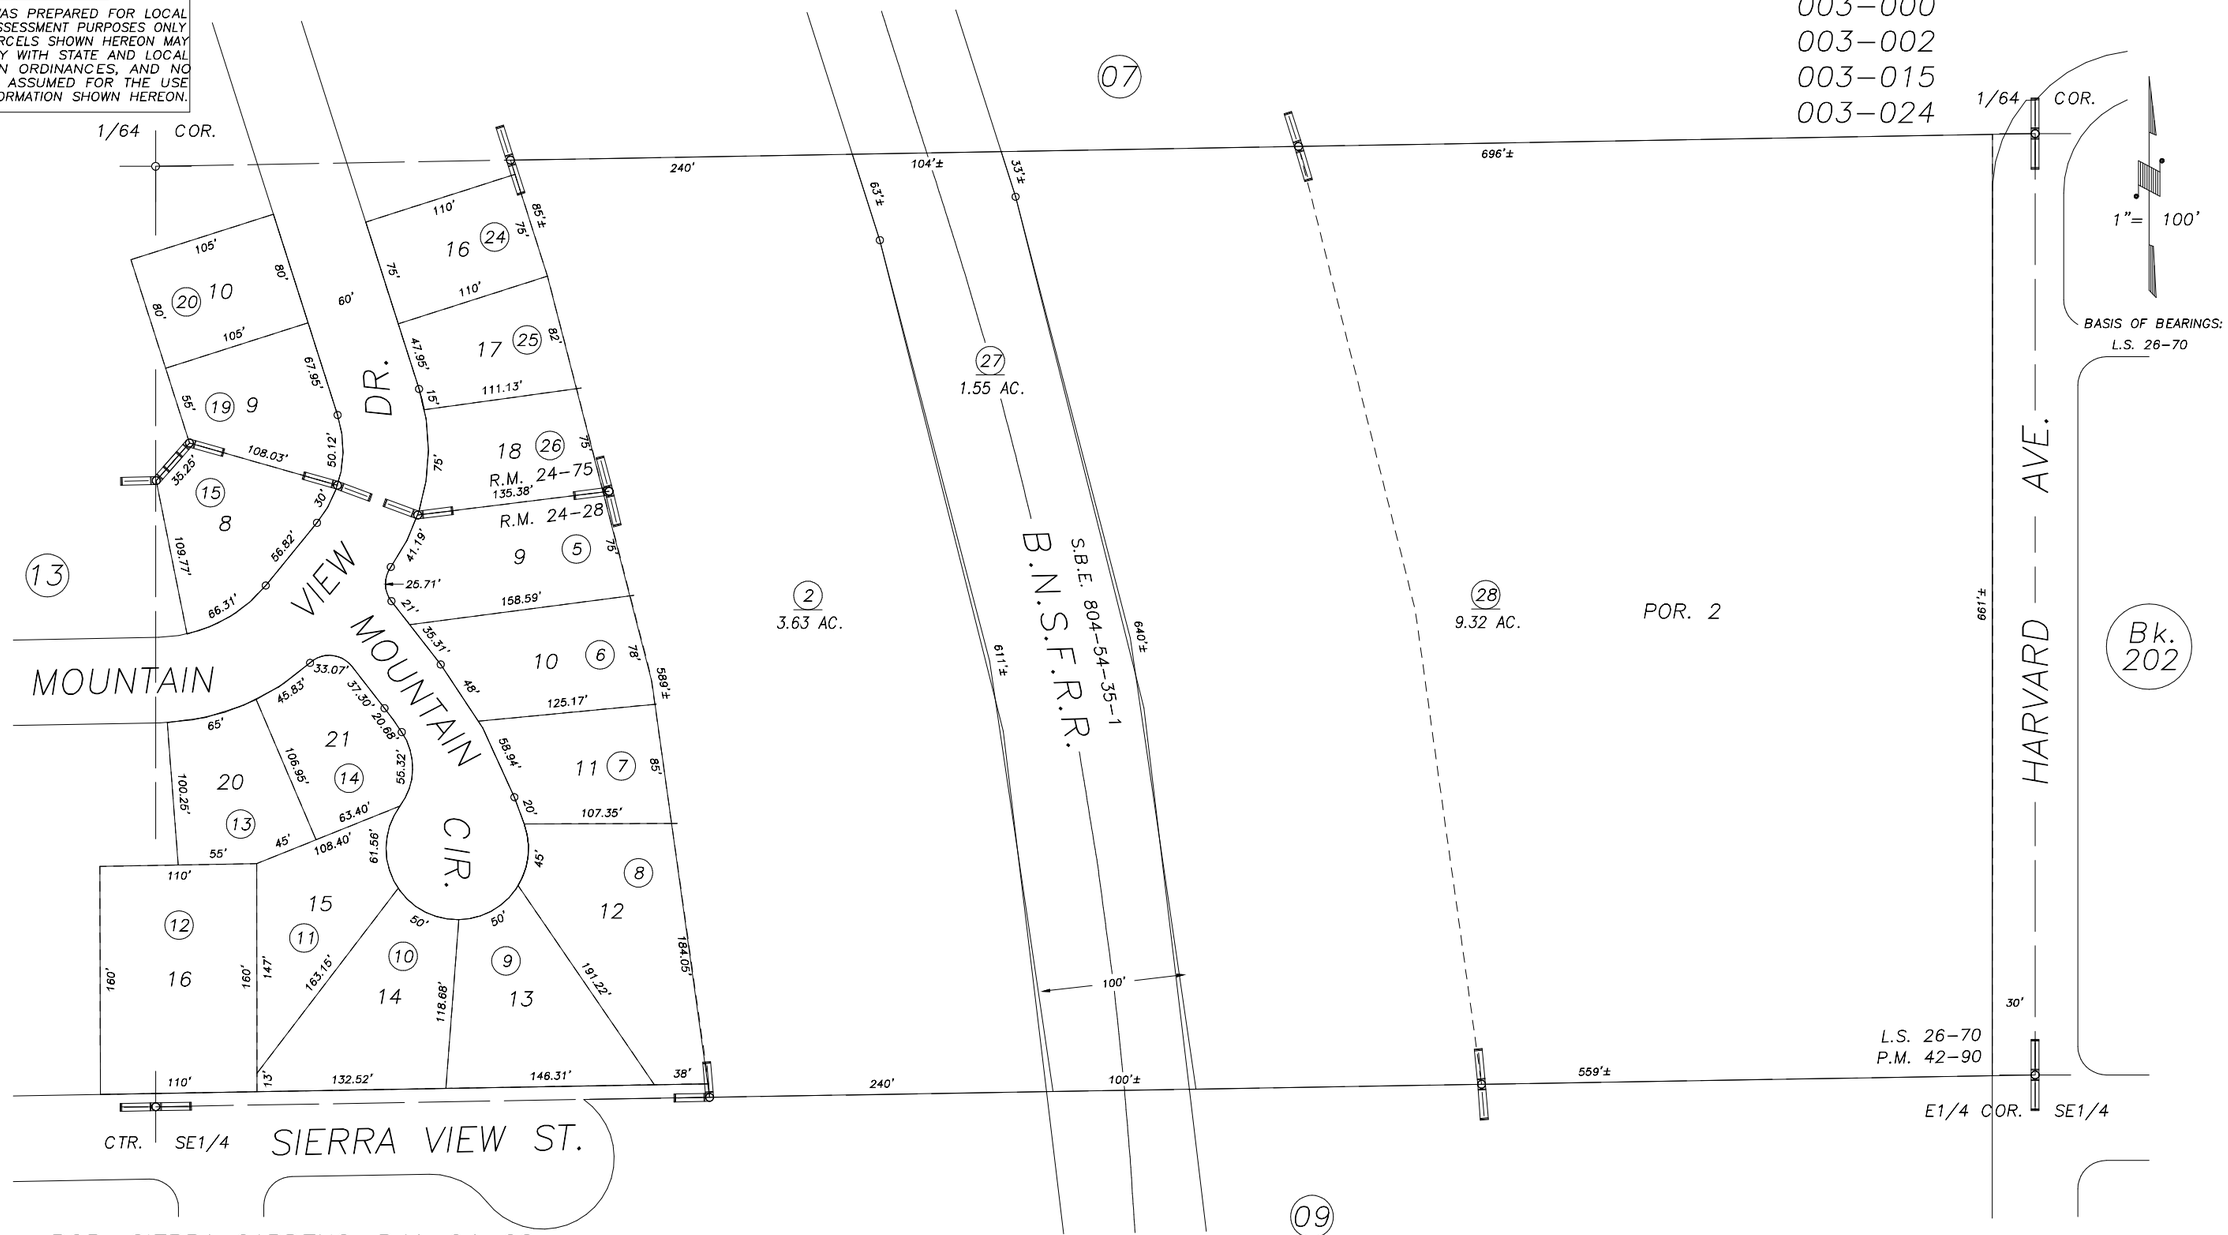

POR. SIERRA GARDENS, R.M. 24–28
POR. SIERRA GARDENS NO. 2, R.M. 24–75
POR. PARCEL MAP NO. 4186, P.M. 42–90
POR. RECORD OF SURVEY, L.S. 26–70

CITY OF LINDSAY
ASSESSOR'S MAPS BK.201 , PG.08
COUNTY OF TULARE, CALIFORNIA, U.S.A.

NOTE: Assessor's Parcel Numbers Shown in Circles (1)
Assessor's Block Numbers Shown in Elipses (123)

REVISION	DATE	TECH
2003–0024394	01/10/2005	PHN