S 1/2 OF SE 1/4 OF SE 1/4 SEC. 6, T.20S., R.27E., M.D.B.&M.

TAX CODE AREA
3-018
3-000

201-10

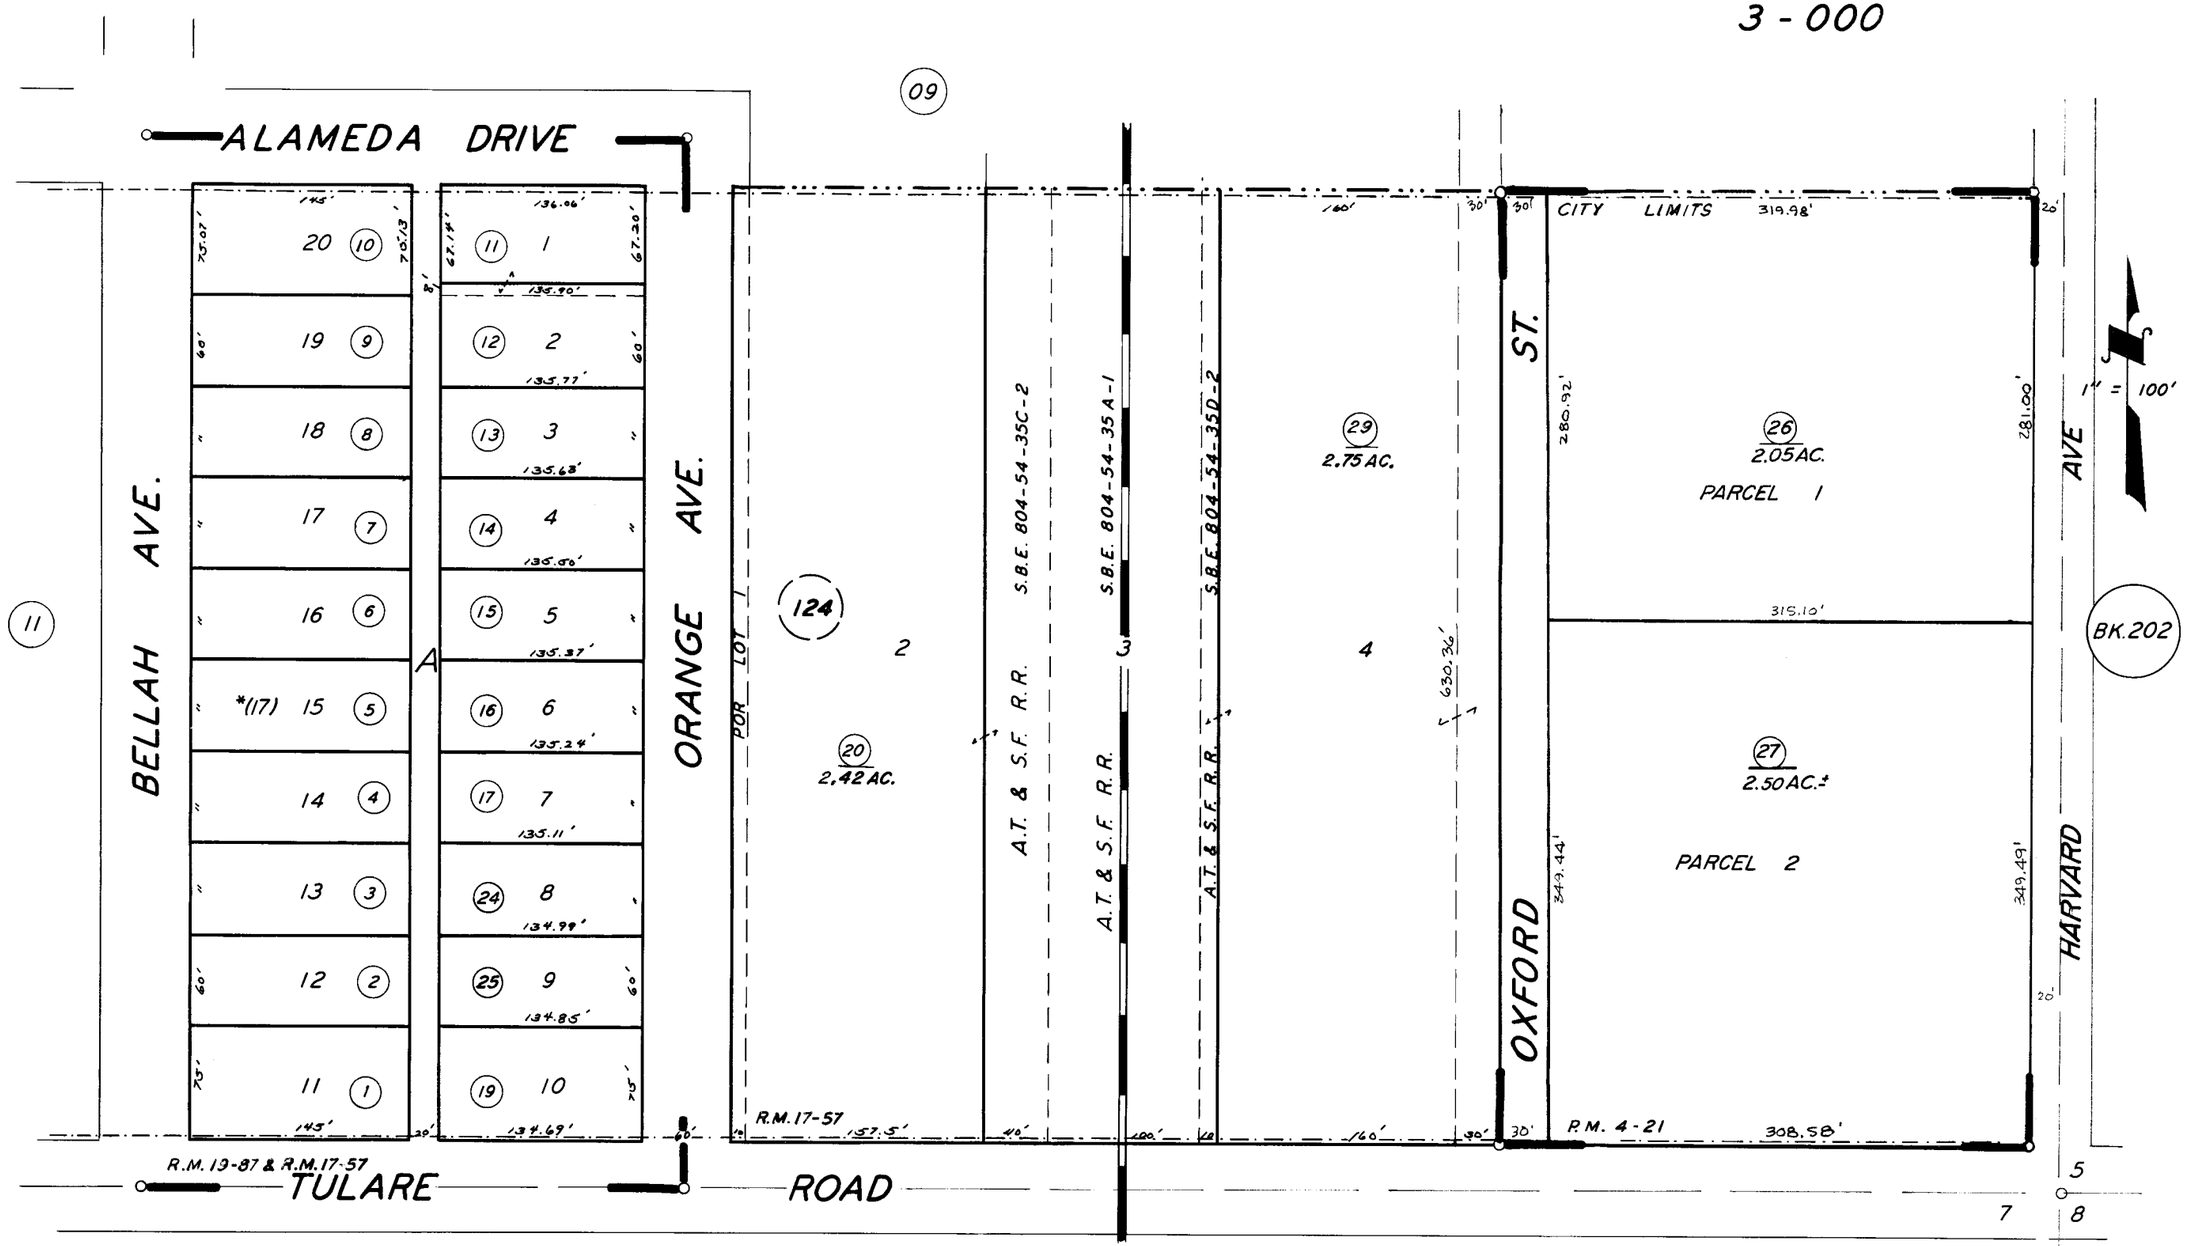

* NOTE: LOT INCORRECTLY NUMBERED ON REC. MAP

TOWNSITE OF LINDSAY, R.M. 17-57 { BLK. NO'S / BLK. LN'S
POR. CRESTVIEW ADD., R.M. 19-87
PARCEL MAP 321, P.M. 4-21

CITY OF LINDSAY.

ASSESSOR'S MAPS BK. 201, PG. 10.

COUNTY OF TULARE, CALIF.

NOTE — ASSESSOR'S BLOCK NUMBERS SHOWN IN ELLIPSES
ASSESSOR'S PARCEL NUMBERS SHOWN IN CIRCLES