DISCLAIMER

THIS MAP WAS PREPARED FOR LOCAL PROPERTY ASSESSMENT PURPOSES ONLY. THE PARCELS SHOWN HEREON MAY NOT COMPLY WITH STATE AND LOCAL SUBDIVISION ORDINANCES. NO LIABILITY IS ASSUMED FOR THE USE OF THE INFORMATION HEREON.

REVISED: 07/07/2006
REASON: TRAC CHANGE
CAD TECH: PHN

S'LY. POR. NW 1/4 OF SE 1/4 SEC. 6, T.20S., R.27E., M.D.B.&M.

TAX CODE AREA **201-13**
003-000 003-023
108-011

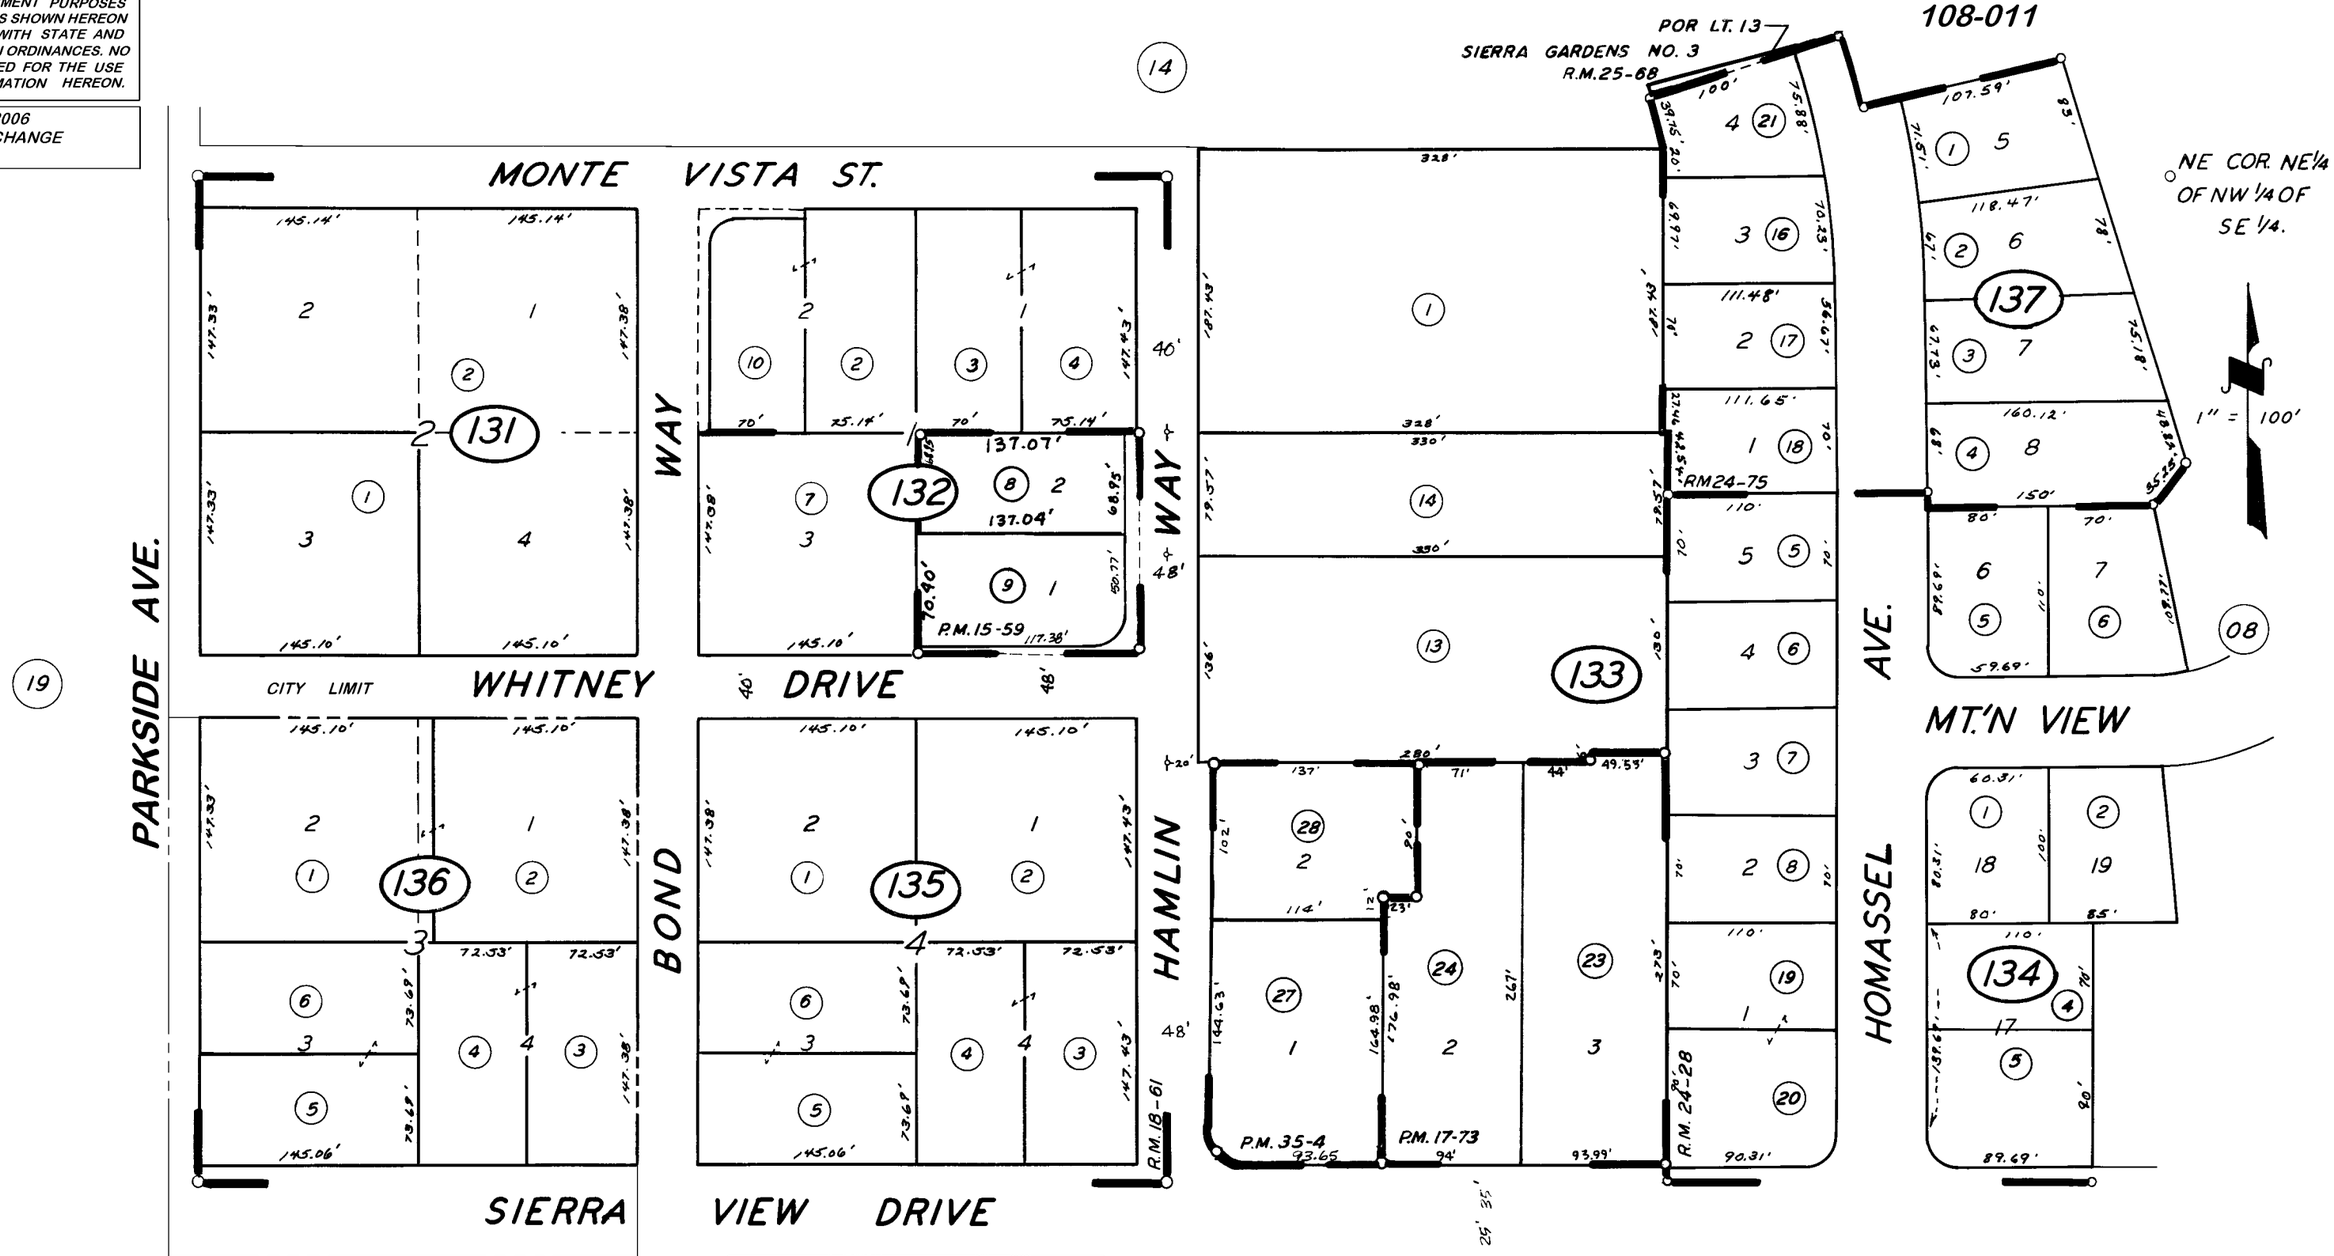

GRIMSLEY SUBURBAN HOME TR., R.M. 18-61
POR. SIERRA GARDENS, R.M. 24-28
POR. SIERRA GARDENS NO. 2, R.M. 24-75
PARCEL MAP 1458, P.M. 15-59
PARCEL MAP 1672, P.M. 17-73
PARCEL MAP 3402, P.M. 35-04

VICINITY OF LINDSAY

ASSESSOR'S MAPS BK. 201, PG. 13

COUNTY OF TULARE, CALIF.

NOTE — ASSESSOR'S BLOCK NUMBERS SHOWN IN ELLIPSES
ASSESSOR'S PARCEL NUMBERS SHOWN IN CIRCLES