POR. W 1/2 OF SW 1/4 SEC. 6, T.20S., R.27E., M.D.B.&M.

TAX CODE AREA 201 - 18
3-000 3-021

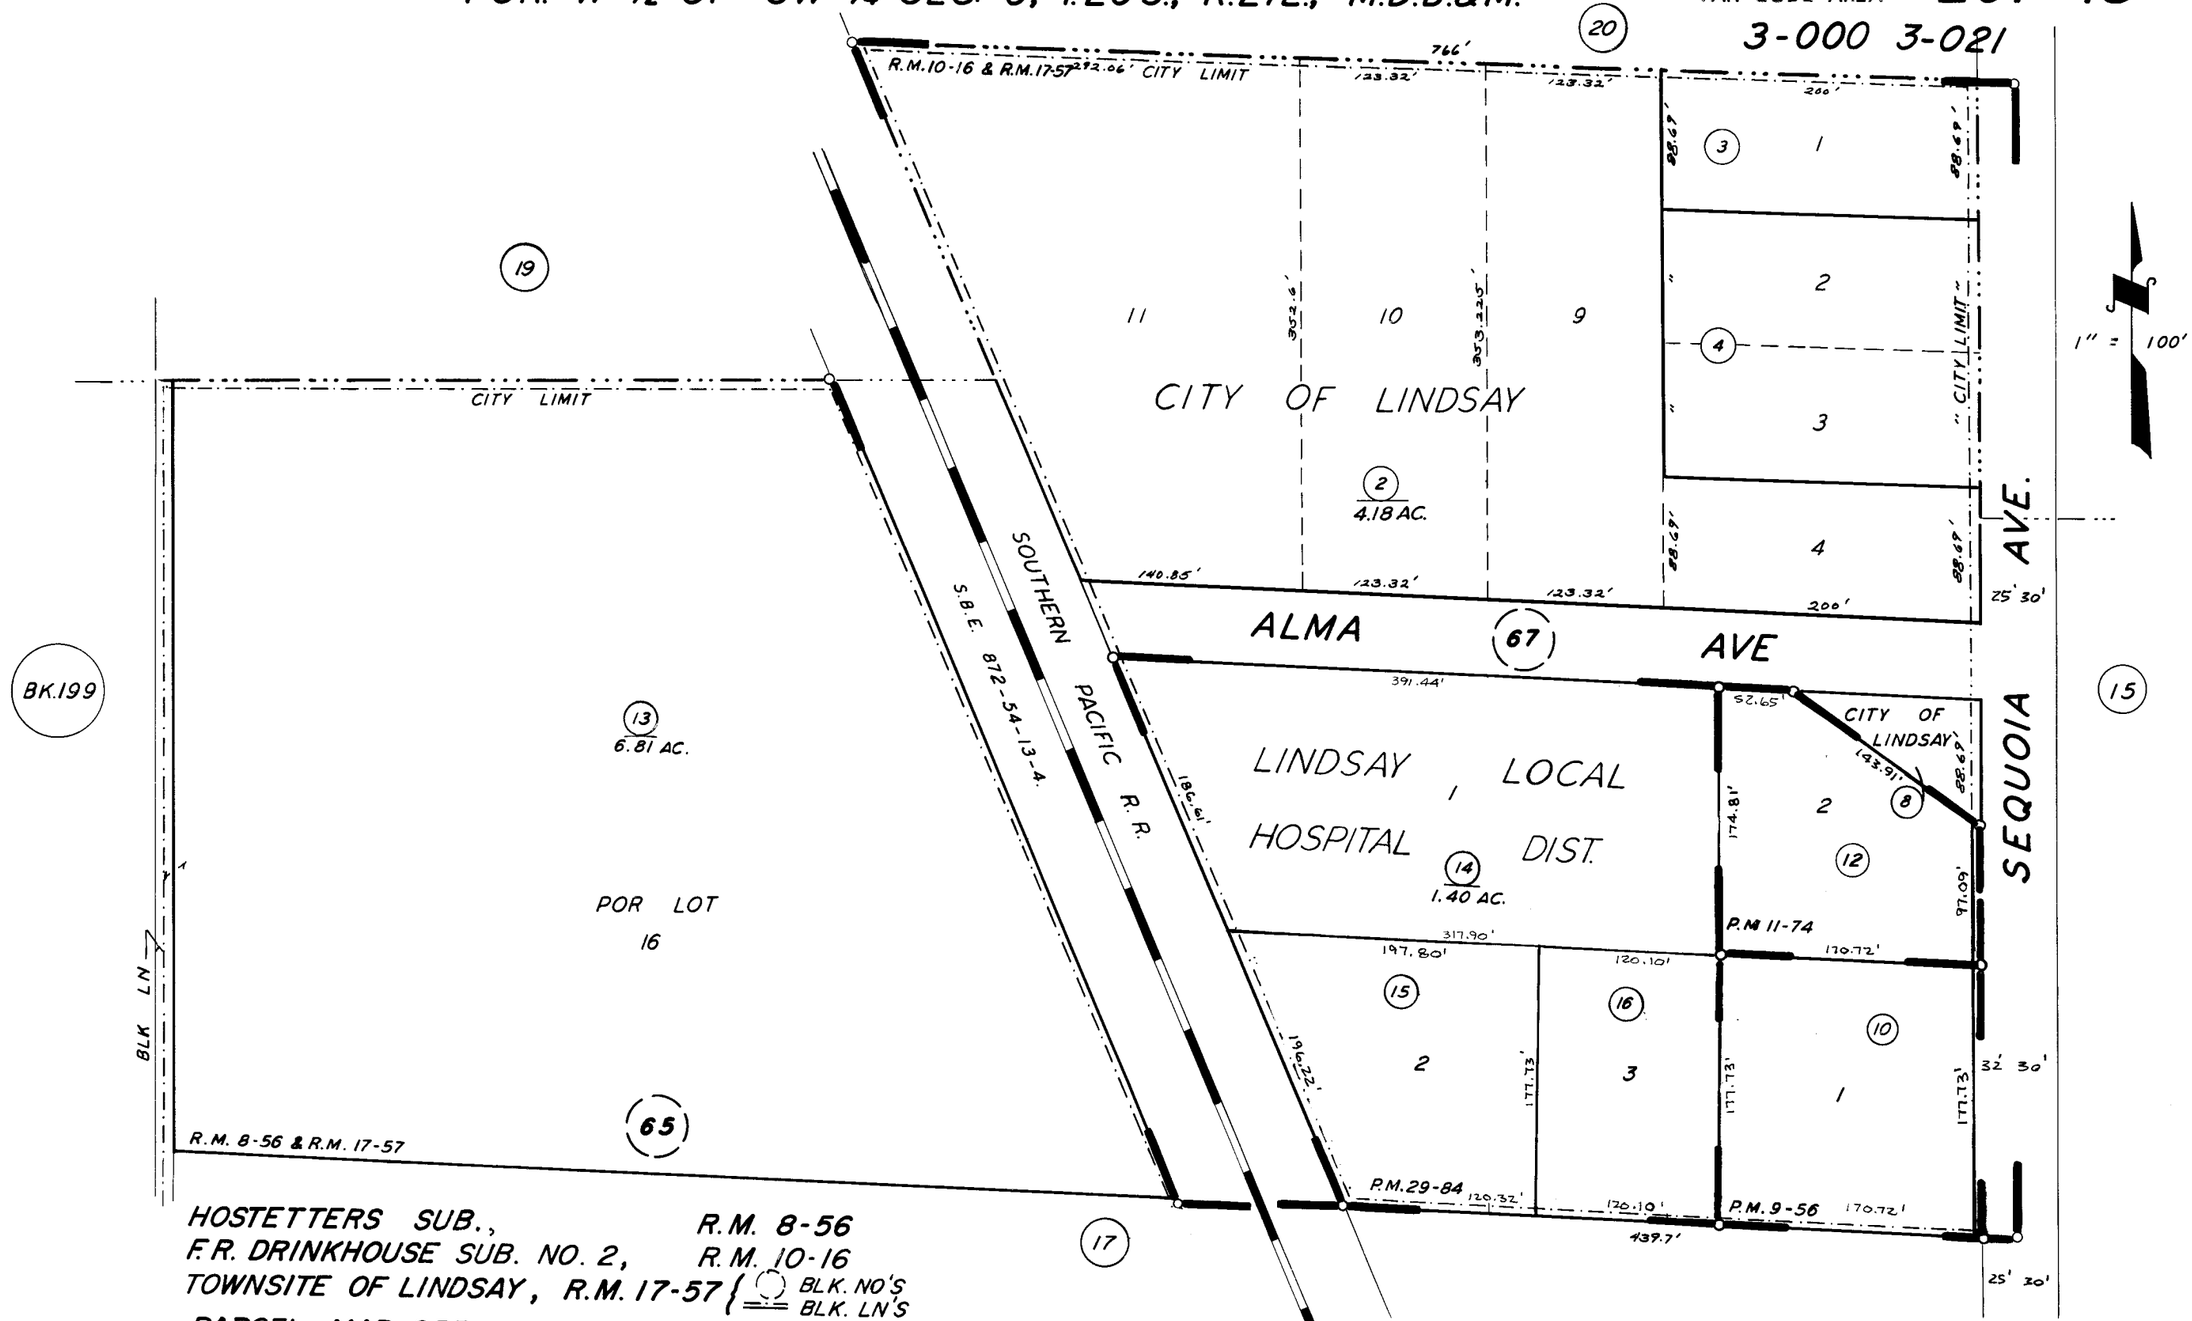

HOSTETTERS SUB., R.M. 8-56
F.R. DRINKHOUSE SUB. NO. 2, R.M. 10-16
TOWNSITE OF LINDSAY, R.M. 17-57 { ◯ BLK. NO'S / ═ BLK. LN'S
PARCEL MAP 855, P.M. 9-56
PARCEL MAP 1073, P.M. 11-74
PARCEL MAP 2883, P.M. 29-84

CITY OF LINDSAY
ASSESSOR'S MAPS BK. 201, PG. 18.
COUNTY OF TULARE, CALIF.

NOTE — ASSESSOR'S BLOCK NUMBERS SHOWN IN ELLIPSES
ASSESSOR'S PARCEL NUMBERS SHOWN IN CIRCLES