S1/2 OF SE1/4 OF NE 1/4 SEC.6, T.20.S., R.27E., M.D.B.&M.

Tax Area Codes 201–24
003–027
003–028
108–003
108–011

DISCLAIMER

THIS MAP WAS PREPARED FOR LOCAL PROPERTY ASSESSMENT PURPOSES ONLY AND THE PARCELS SHOWN HEREON MAY NOT COMPLY WITH STATE AND LOCAL SUBDIVISION ORDINANCES, AND NO LIABILITY IS ASSUMED FOR THE USE OF THE INFORMATION SHOWN HEREON.

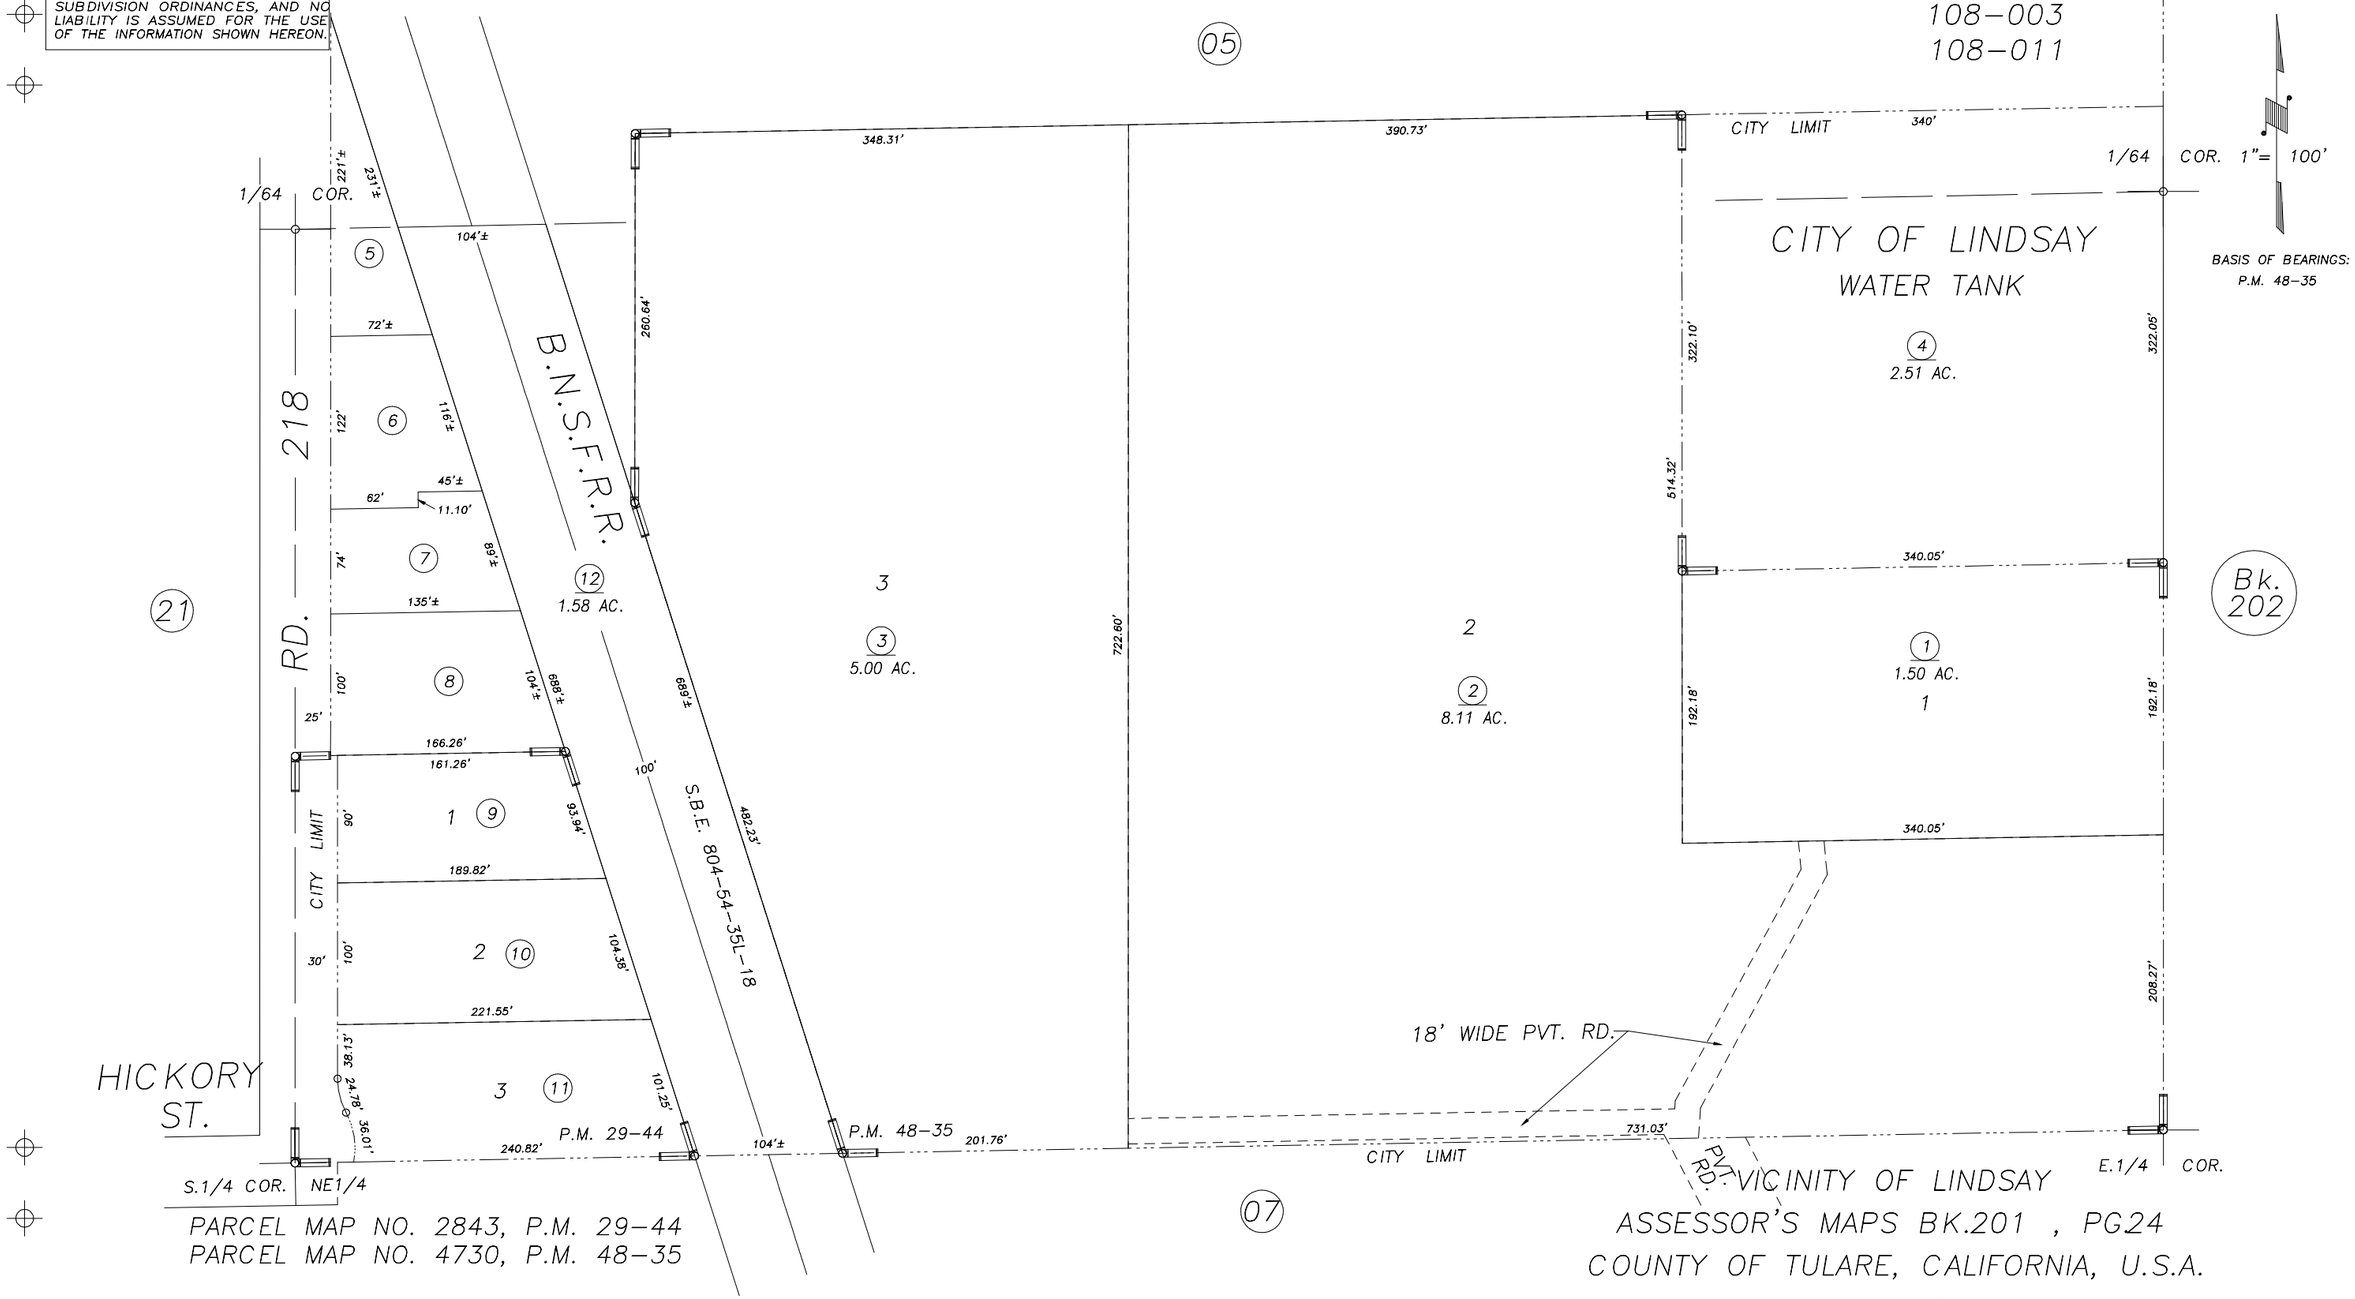

PARCEL MAP NO. 2843, P.M. 29–44
PARCEL MAP NO. 4730, P.M. 48–35

ASSESSOR'S MAPS BK.201 , PG.24
COUNTY OF TULARE, CALIFORNIA, U.S.A.

NOTE: Assessor's Parcel Numbers Shown in Circles (1)
Assessor's Block Numbers Shown in Elipses (123)

REVISION	DATE	TECH
2005–0143219	06/30/2008	MLC