DISCLAIMER

THIS MAP WAS PREPARED FOR LOCAL PROPERTY ASSESSMENT PURPOSES ONLY AND THE PARCELS SHOWN HEREON MAY NOT COMPLY WITH STATE AND LOCAL SUBDIVISION ORDINANCES, AND NO LIABILITY IS ASSUMED FOR THE USE OF THE INFORMATION SHOWN HEREON.

S1/2 OF SE. 1/4 SEC. 5, T.20S., R.27E., M.D.B.& M.

Tax Area Code 202-12
108-004
3-003
108-007

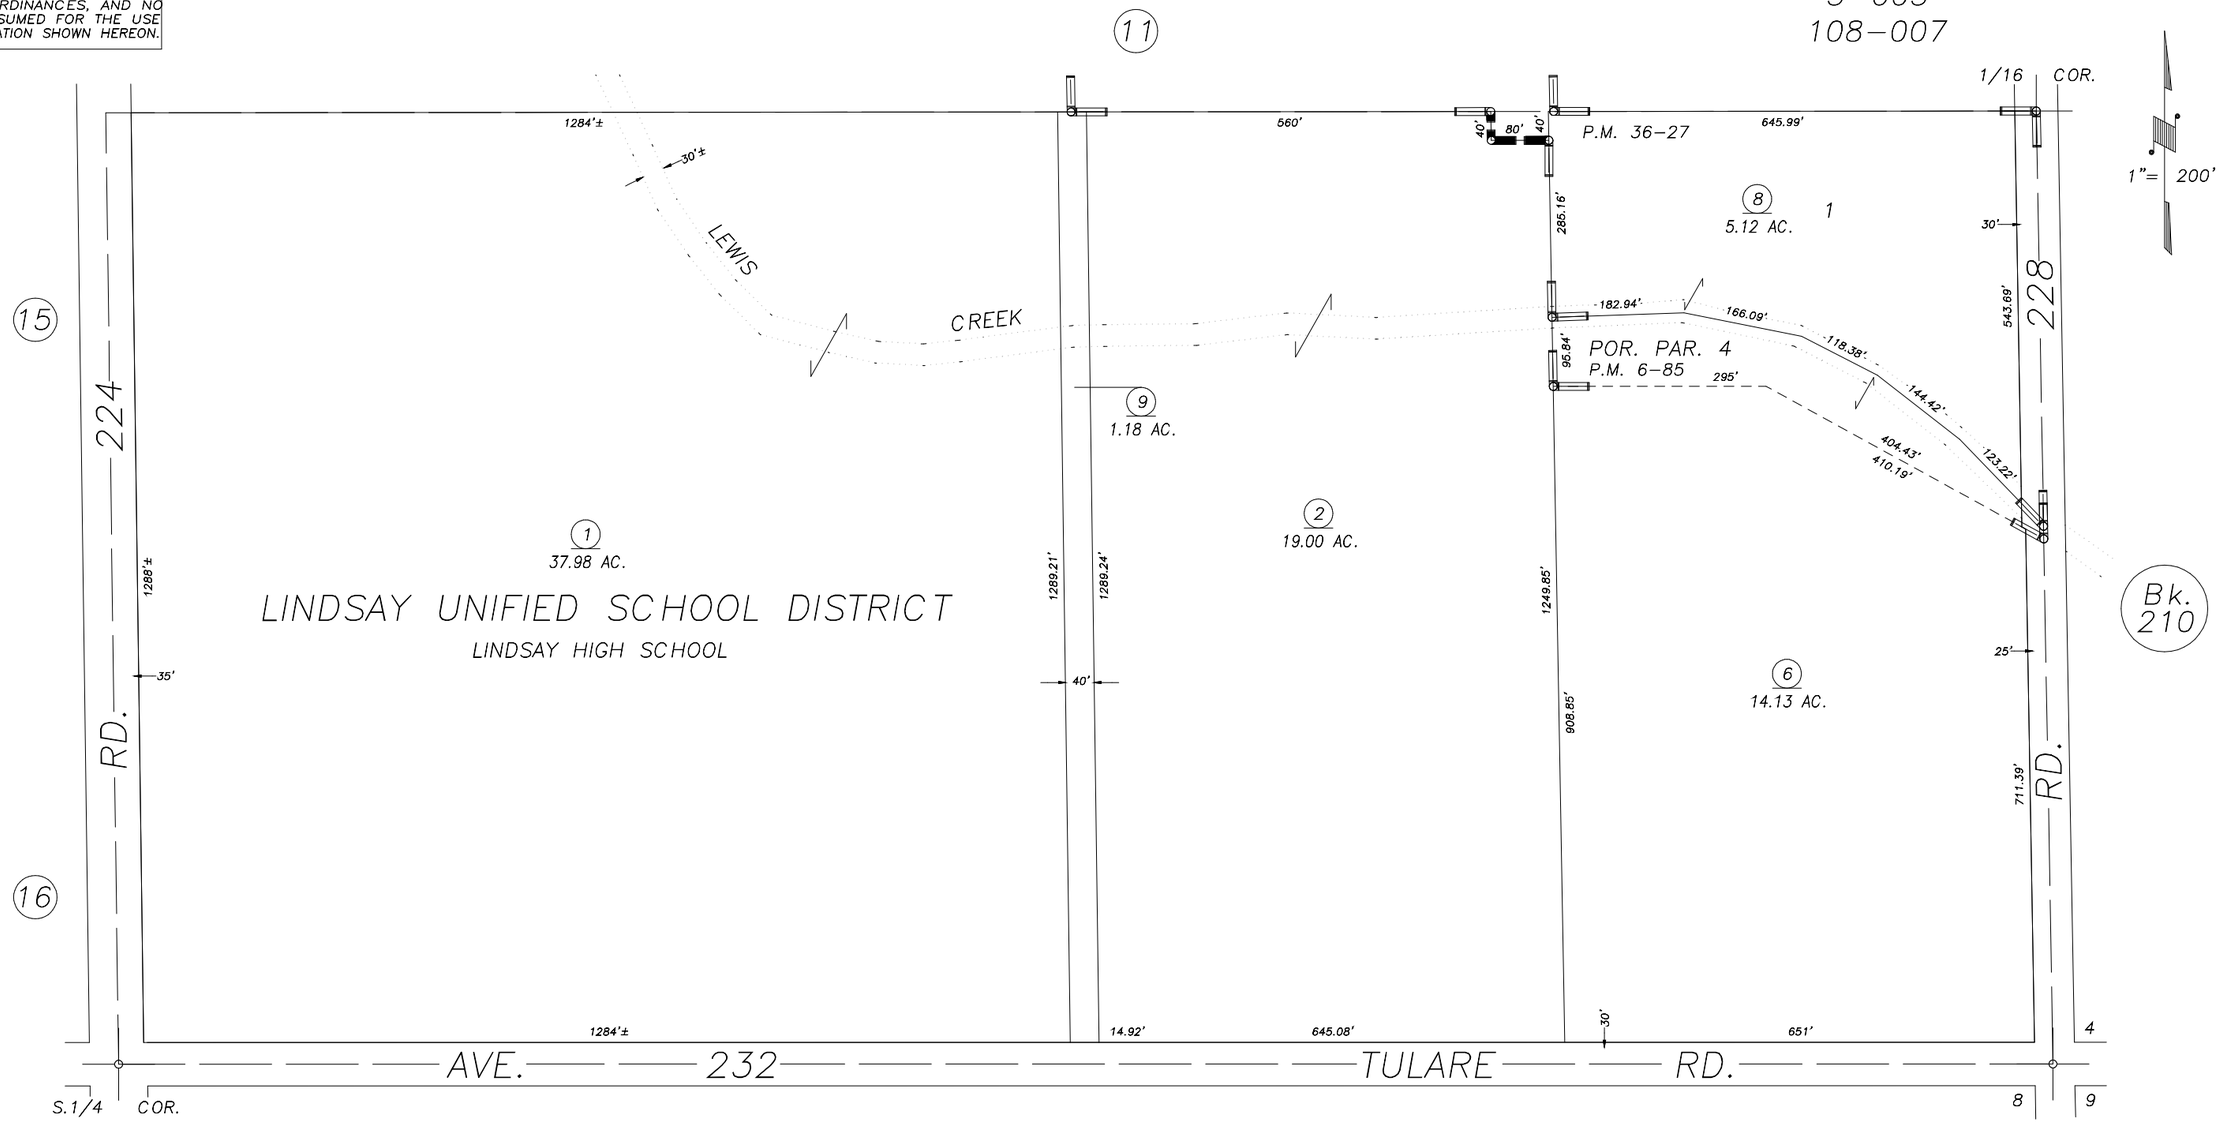

REVISION	DATE	BY
1995-056063	08/14/2001	SU

POR. PARCEL MAP 585, P.M. 6-85
POR. PARCEL MAP 3524, P.M. 36-27

ASSESSOR'S MAPS BK. 202 , PG. 12 .
COUNTY OF TULARE, CALIF.

NOTE: Assessor's Block Numbers Shown in Ellipses
Assessor's Parcel Numbers Shown in Circles

97/98