DISCLAIMER

THIS MAP WAS PREPARED FOR LOCAL PROPERTY ASSESSMENT PURPOSES ONLY AND THE PARCELS SHOWN HEREON MAY NOT COMPLY WITH STATE AND LOCAL SUBDIVISION ORDINANCES, AND NO LIABILITY IS ASSUMED FOR THE USE OF THE INFORMATION SHOWN HEREON. R & T CODE SEC. 327, 408.3, ETC.

# S1/2 OF SE. 1/4 SEC. 5, T.20S., R.27E., M.D.B.& M.

Tax Area Code 202-12

003-003
108-007
003-034

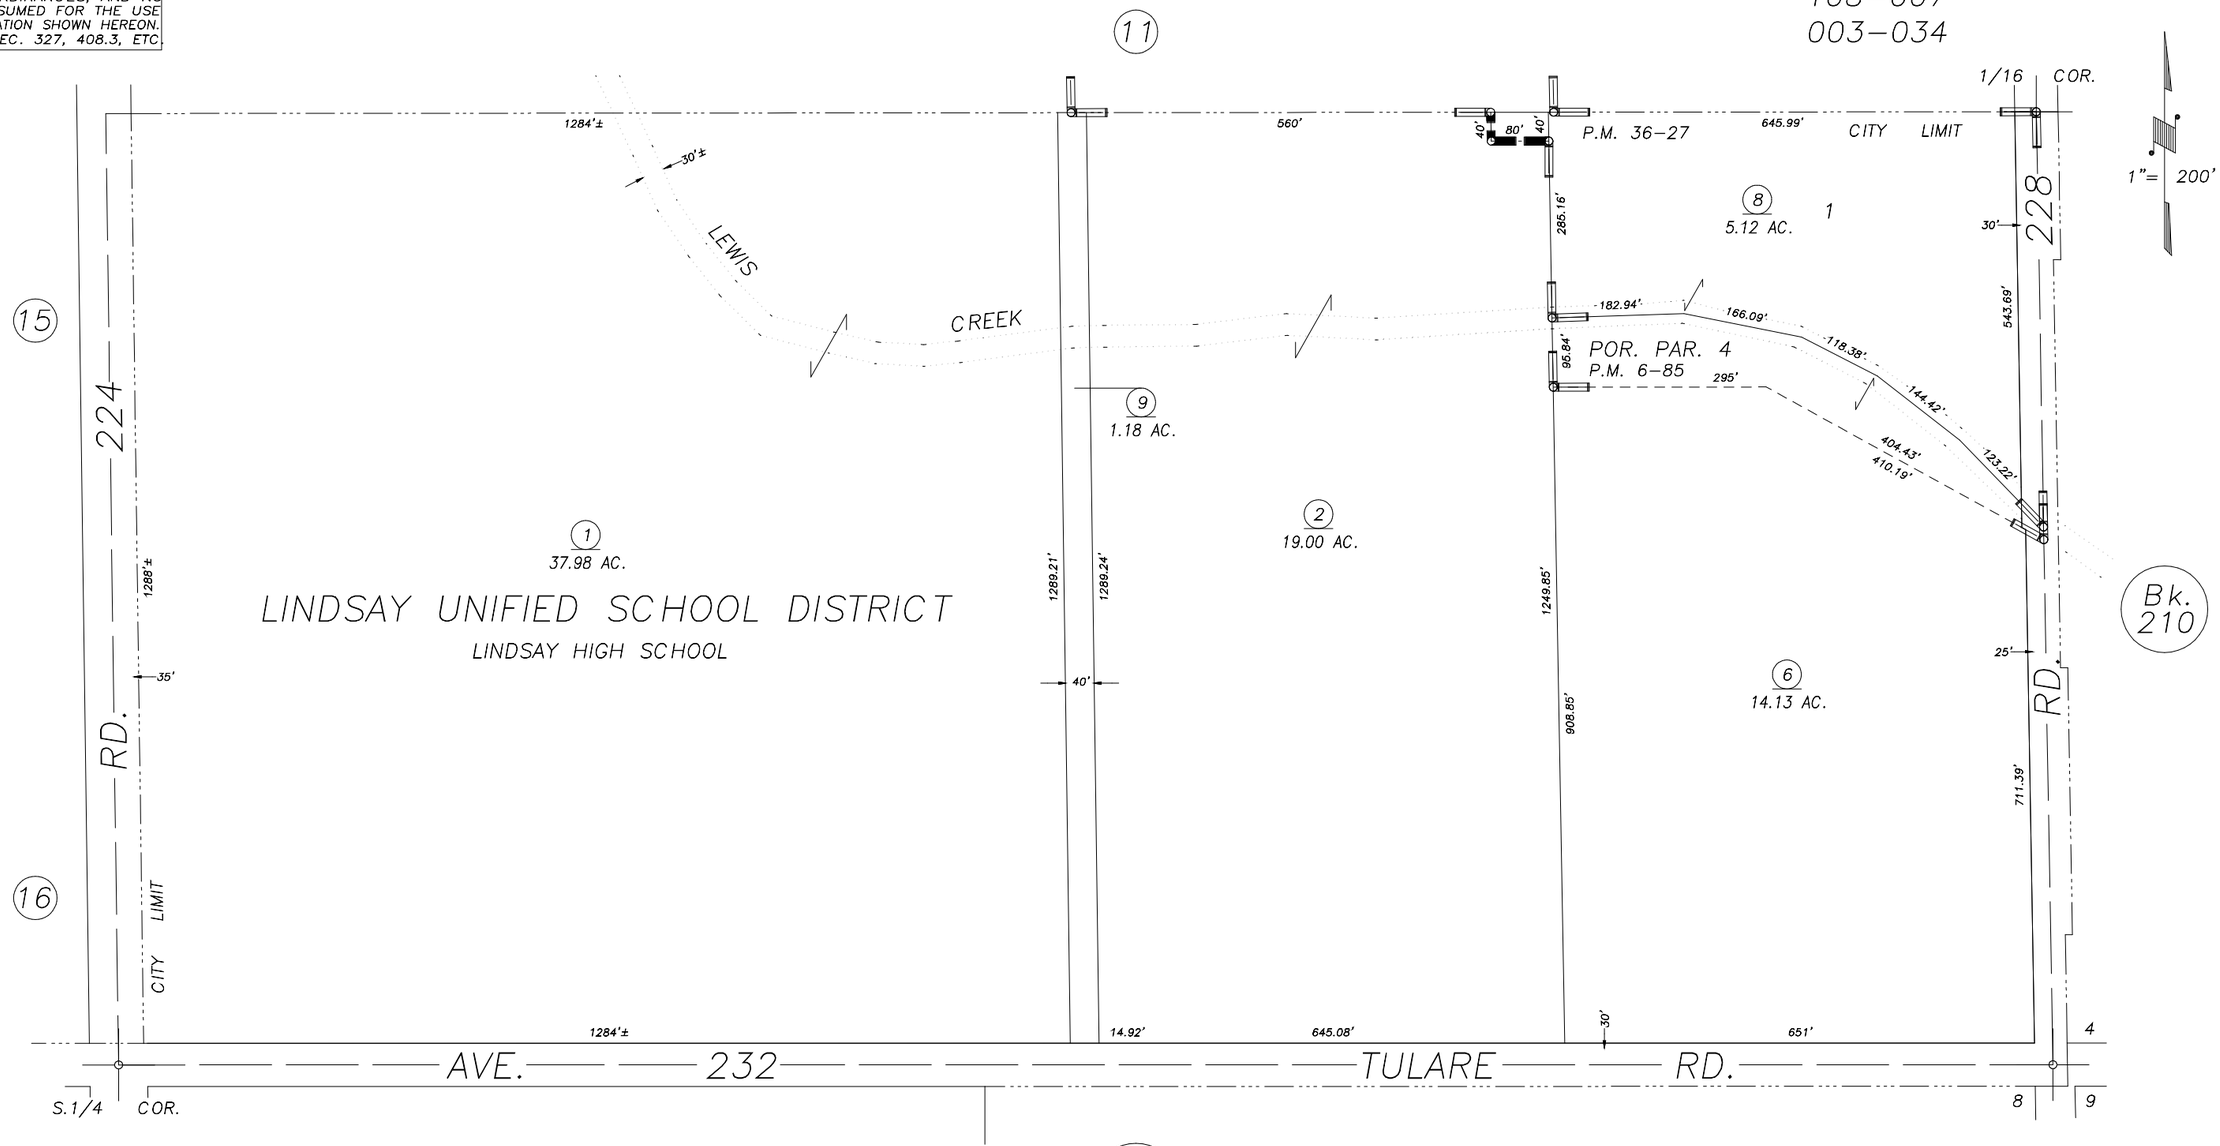


POR. PARCEL MAP 585, P.M. 6-85
POR. PARCEL MAP 3524, P.M. 36-27

VICINITY OF LINDSAY
ASSESSOR'S MAPS BK.202 , PG.12
COUNTY OF TULARE, CALIFORNIA, U.S.A.

NOTE: Assessor's Parcel Numbers Shown in Circles (1)
Assessor's Block Numbers Shown in Ellipses (123)

| REVISION | DATE | TECH |
|---|---|---|
| TRAC CHANGE ONLY | 06/10/2015 | RLW |