DISCLAIMER

THIS MAP WAS PREPARED FOR LOCAL PROPERTY ASSESSMENT PURPOSES ONLY AND THE PARCELS SHOWN HEREON MAY NOT COMPLY WITH STATE AND LOCAL SUBDIVISION ORDINANCES, AND NO LIABILITY IS ASSUMED FOR THE USE OF THE INFORMATION SHOWN HEREON.

POR. NW 1/4 OF SW 1/4 SECTION 5, T.20S., R.27E., M.D.B. & M.

Tax Area Code 3-015

202-20

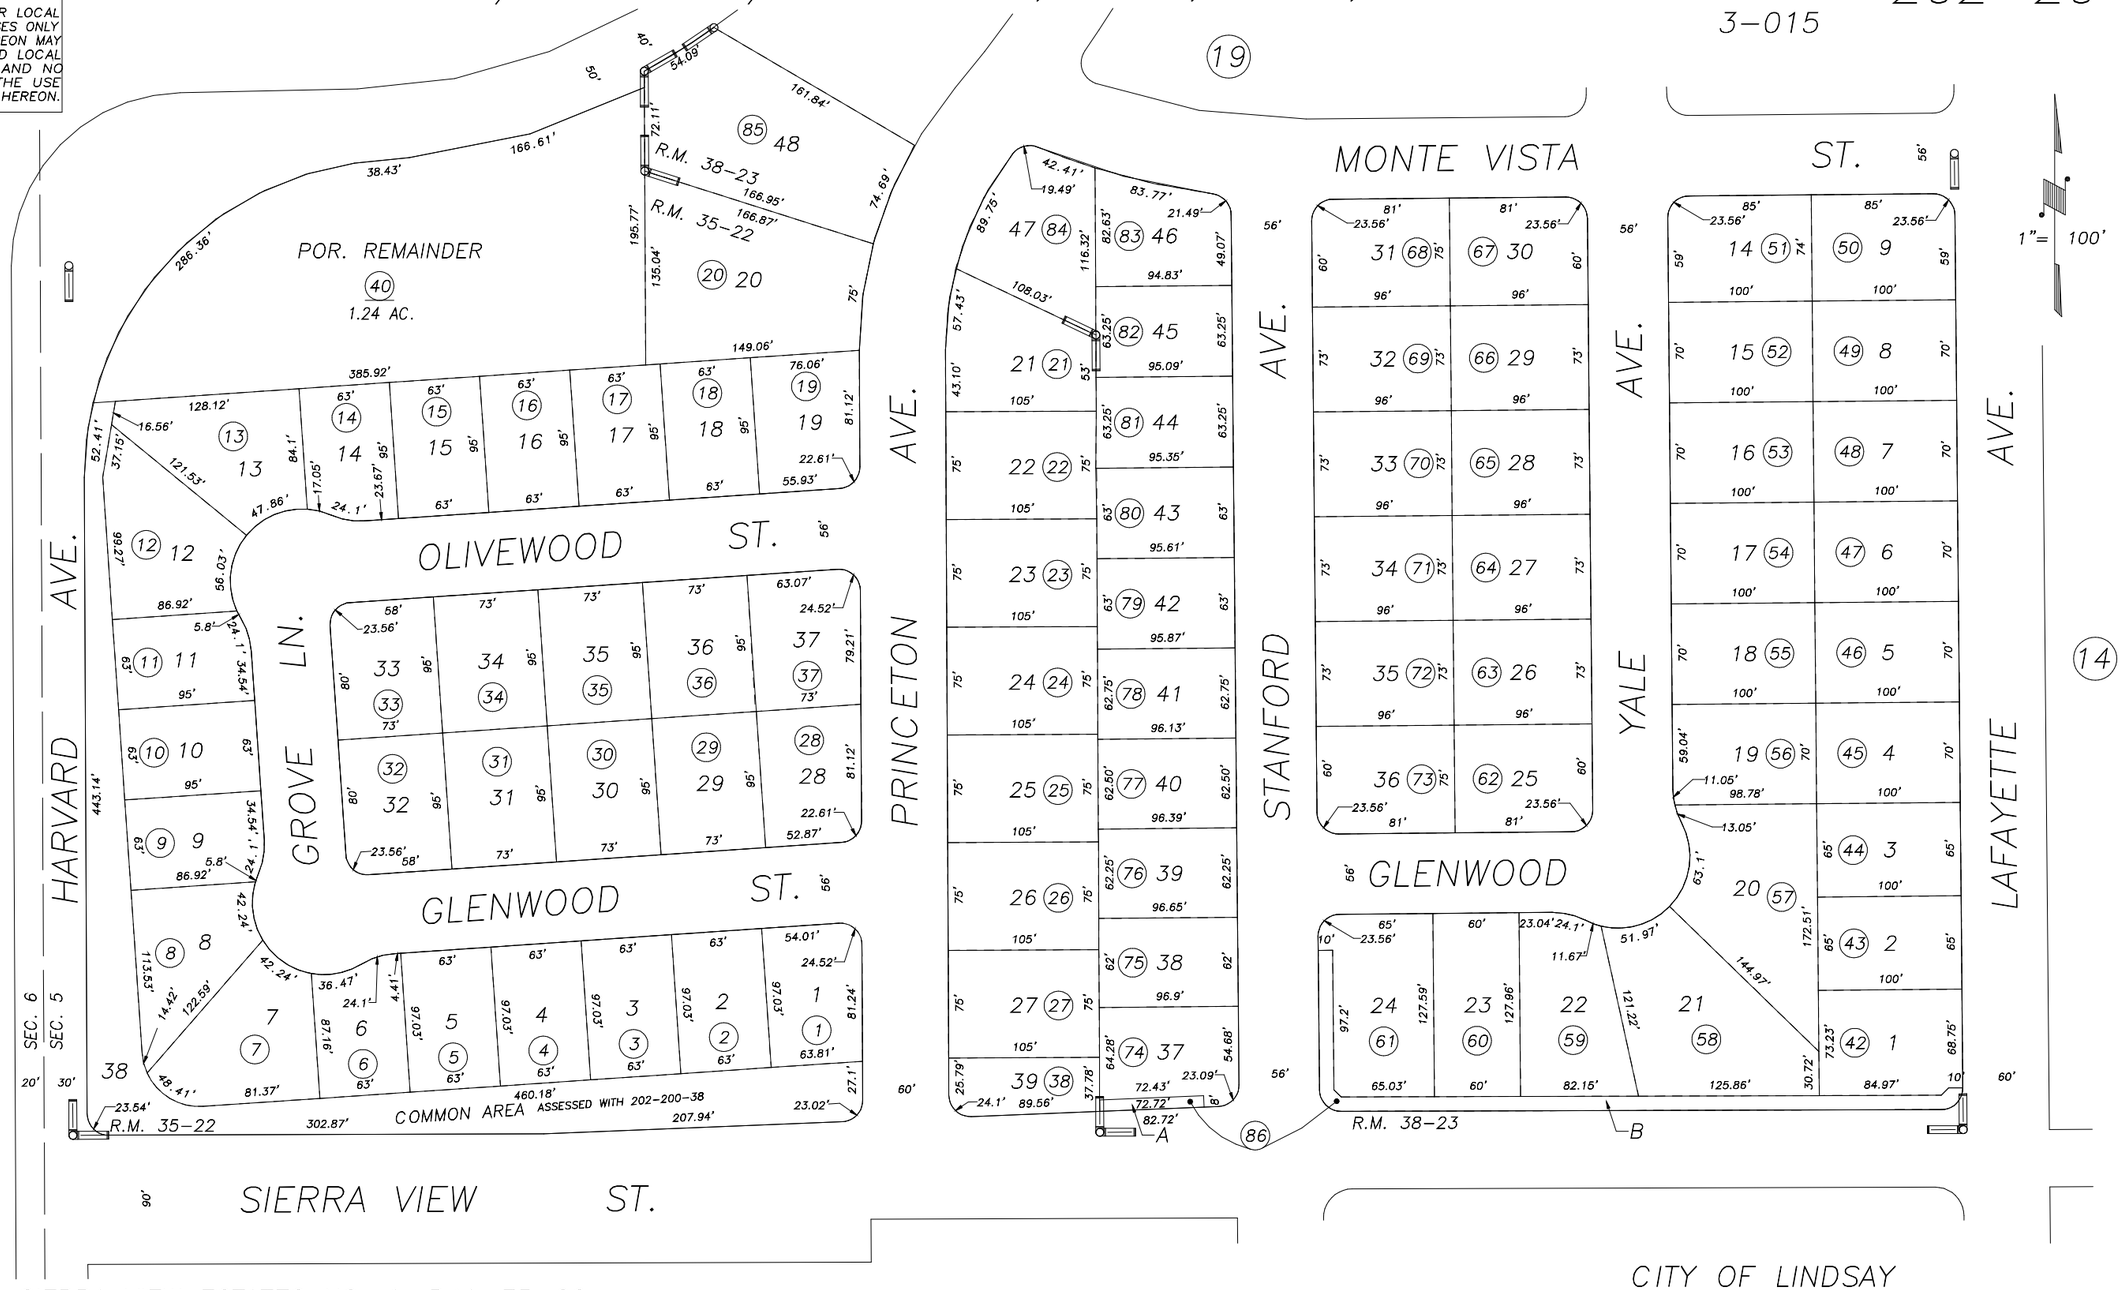

R.M. 38-23	1/13/99	KPT
REVISION	DATE	BY

POR. SIERRA VIEW ESTATES NO. 1, R.M. 35-22
POR. SIERRA VIEW ESTATES 2 PHASE 1, R.M. 38-23

CITY OF LINDSAY
ASSESSOR'S MAPS BK. 202 , PG. 20 .
COUNTY OF TULARE, CALIF.

NOTE: Assessor's Block Numbers Shown in Ellipses
Assessor's Parcel Numbers Shown in Circles

99/00