POR. SE 1/4 OF SE 1/4 SEC. 7, T.20S., R.27E., M.D.B.&M.

TAX CODE AREA 3-018

205-20

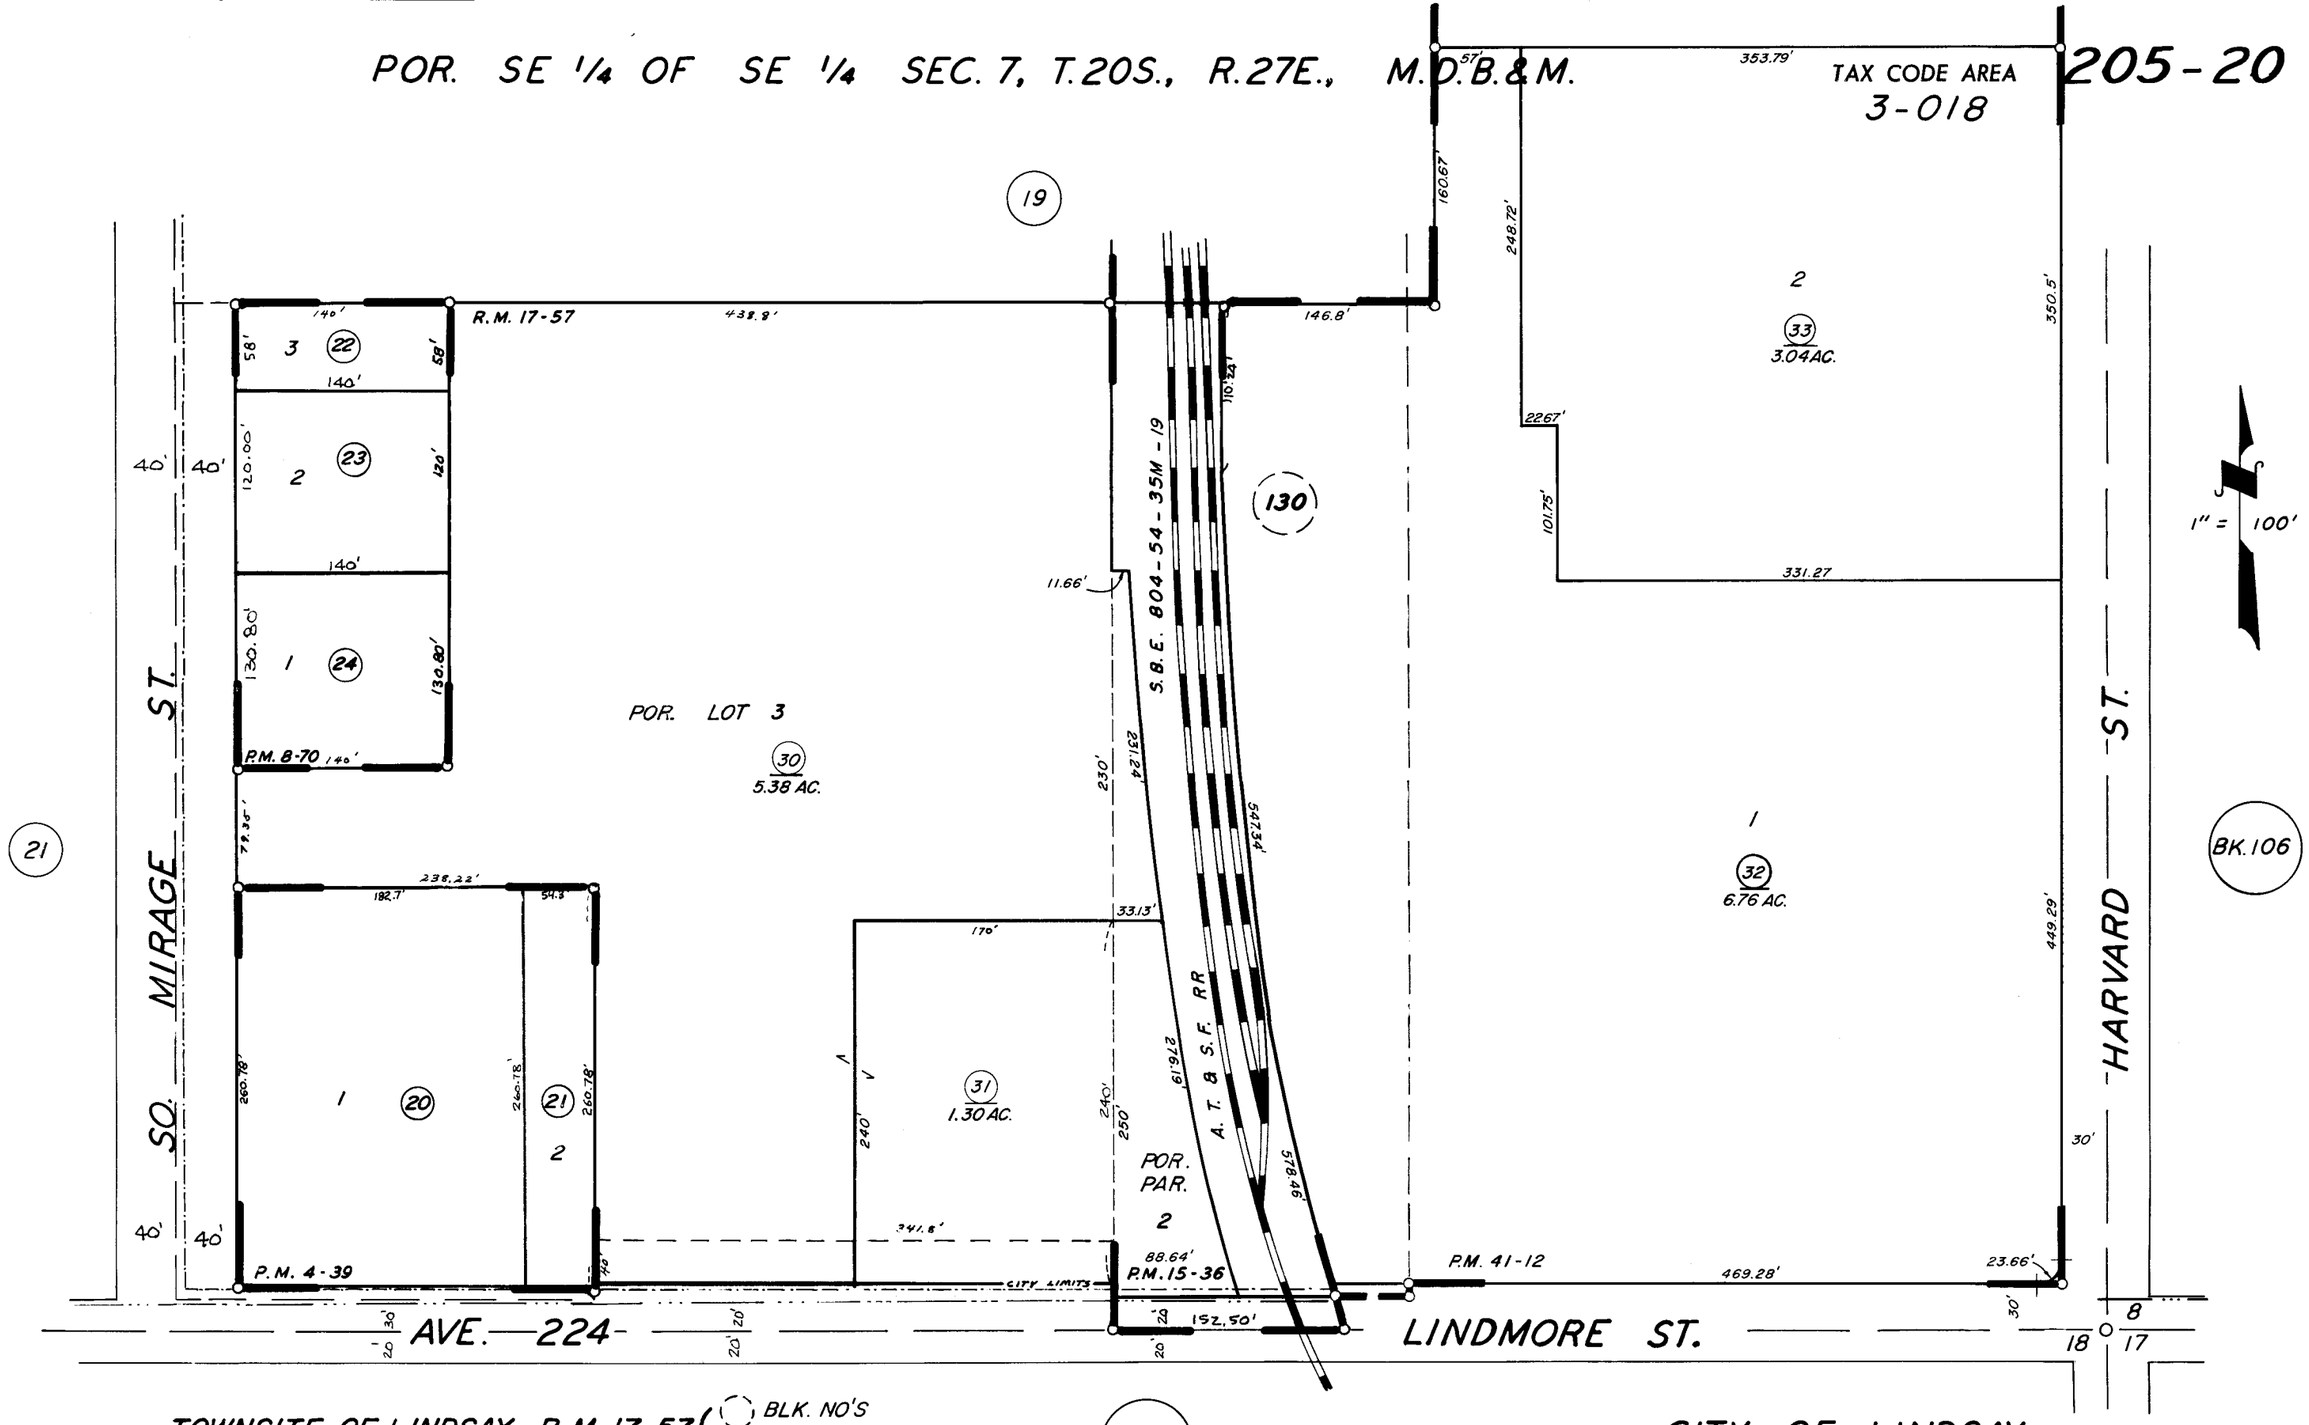

TOWNSITE OF LINDSAY, R.M. 17-57 { BLK. NO'S / BLK. LN'S

PARCEL MAP 339, P.M. 4-39
PARCEL MAP 770, P.M. 8-70
POR. PARCEL MAP 1435, P.M. 15-36
POR. PARCEL MAP 4008, P.M. 41-12

CITY OF LINDSAY

ASSESSOR'S MAPS BK. 205, PG. 20.

COUNTY OF TULARE, CALIF.

NOTE — ASSESSOR'S BLOCK NUMBERS SHOWN IN ELLIPSES
ASSESSOR'S PARCEL NUMBERS SHOWN IN CIRCLES