S1/2 OF SE1/4 OF SE1/4 SEC.7, T.20S., R.27E., M.D.B.&M. Tax Area Codes 003-018 205-20

DISCLAIMER

THIS MAP WAS PREPARED FOR LOCAL PROPERTY ASSESSMENT PURPOSES ONLY AND THE PARCELS SHOWN HEREON MAY NOT COMPLY WITH STATE AND LOCAL SUBDIVISION ORDINANCES, AND NO LIABILITY IS ASSUMED FOR THE USE OF THE INFORMATION SHOWN HEREON.

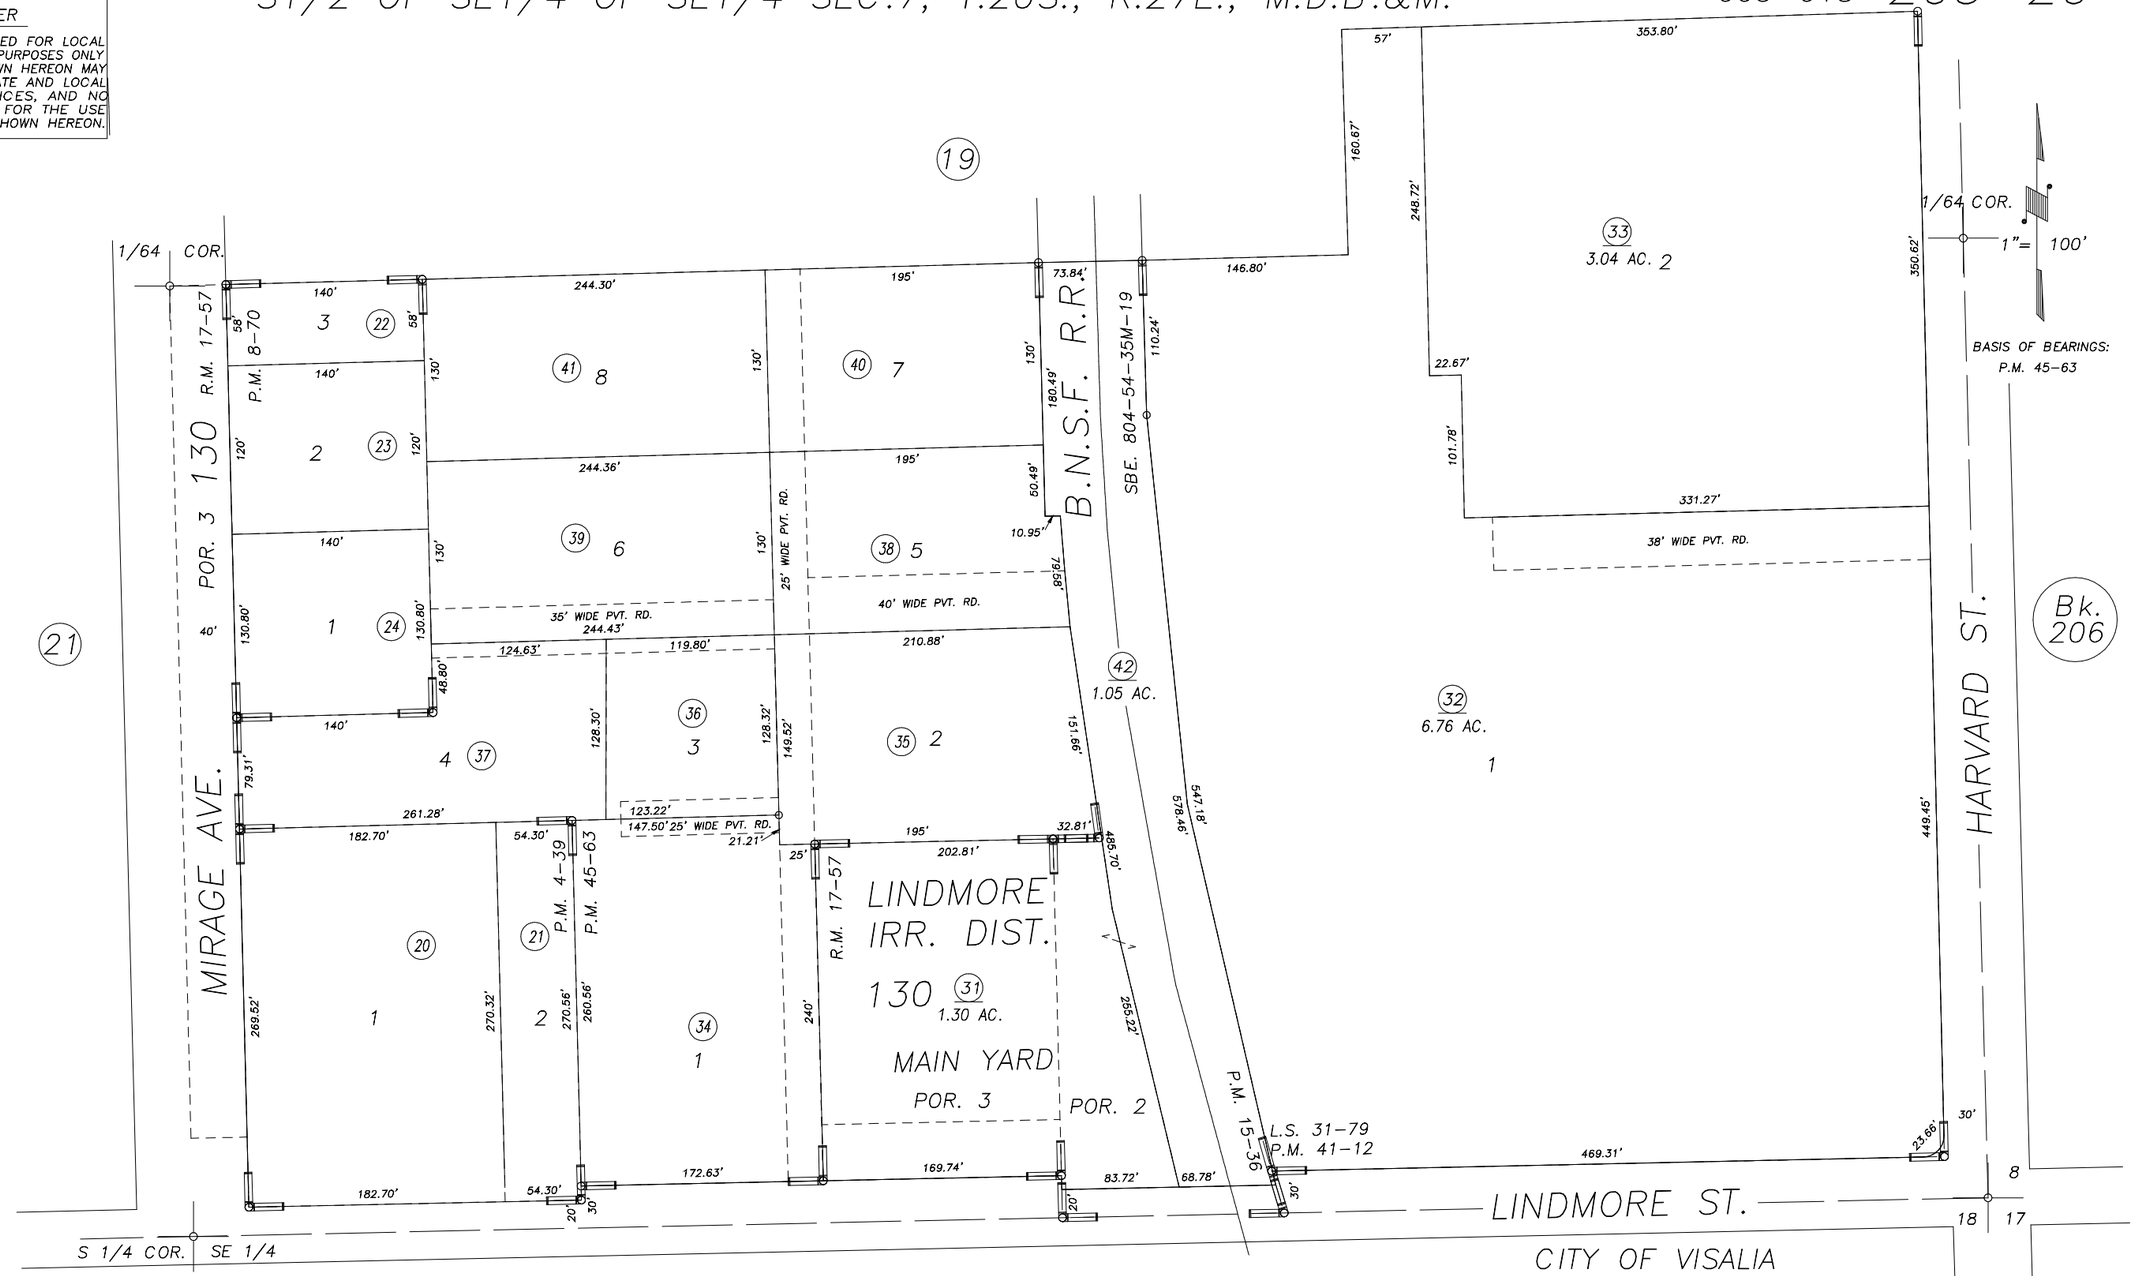

PARCEL MAP NO. 339, P.M. 4-39
PARCEL MAP NO. 770, P.M.8-70
POR. PARCEL MAP NO. 1435, P.M. 15-36
POR. PARCEL MAP NO. 4008, P.M. 41-12
POR. PARCEL MAP NO. 4458, P.M. 45-63

POR. RECORD OF SURVEY, L.S. 31-79
POR. TOWNSITE OF LINDSAY, R.M. 17-57

CITY OF VISALIA
ASSESSOR'S MAPS BK.205 , PG.20
COUNTY OF TULARE, CALIFORNIA, U.S.A.

NOTE: Assessor's Parcel Numbers Shown in Circles (1)
Assessor's Block Numbers Shown in Ellipses (123)

REVISION	DATE	TECH
2000-0053810	04/22/2014	ASG