DISCLAIMER

THIS MAP WAS PREPARED FOR LOCAL PROPERTY ASSESSMENT PURPOSES ONLY AND THE PARCELS SHOWN HEREON MAY NOT COMPLY WITH STATE AND LOCAL SUBDIVISION ORDINANCES, AND NO LIABILITY IS ASSUMED FOR THE USE OF THE INFORMATION SHOWN HEREON.

POR. SEC.7, T.20S., R.27E., M.B.D.&M.

Tax Area Code 003–018

205–28

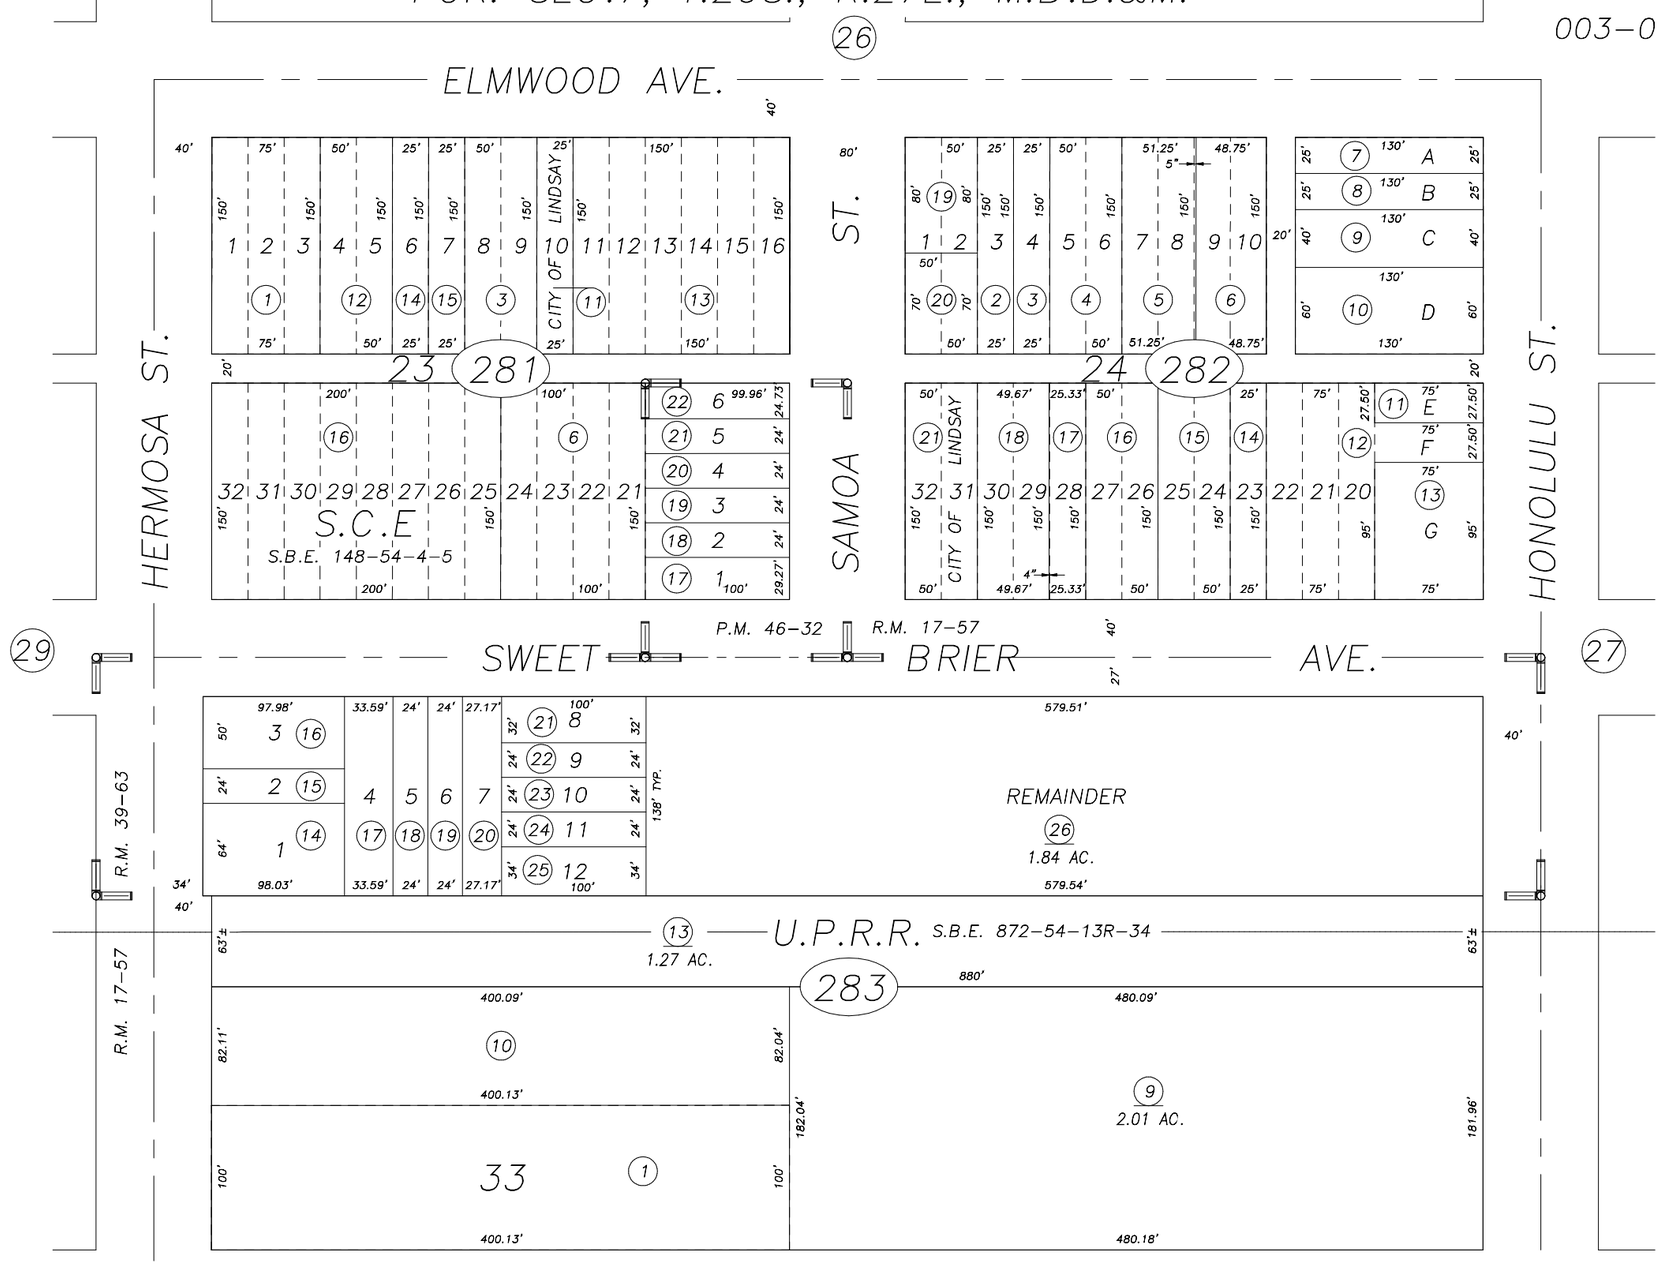

BASIS OF BEARINGS: P.M. 46–32

POR. OFFICIAL MAP–CITY OF LINDSAY, R.M. 17–57
PARCEL MAP NO. 4527, P.M. 46–32
SWEET BRIER PLAZA, R.M. 39–63

CITY OF LINDSAY
ASSESSOR'S MAPS BK.205 , PG.28
COUNTY OF TULARE, CALIFORNIA, U.S.A.

NOTE: Assessor's Parcel Numbers Shown in Circles (1)
Assessor's Block Numbers Shown in Elipses (123)

BASIS OF BEARINGS	07/07/2004	KMS
REVISION	DATE	TECH