POR. NW 1/4 SEC. 7, T. 20 S., R. 27 E., M.D.B. & M.

TAX CODE AREA 205-36
3-018
3-024

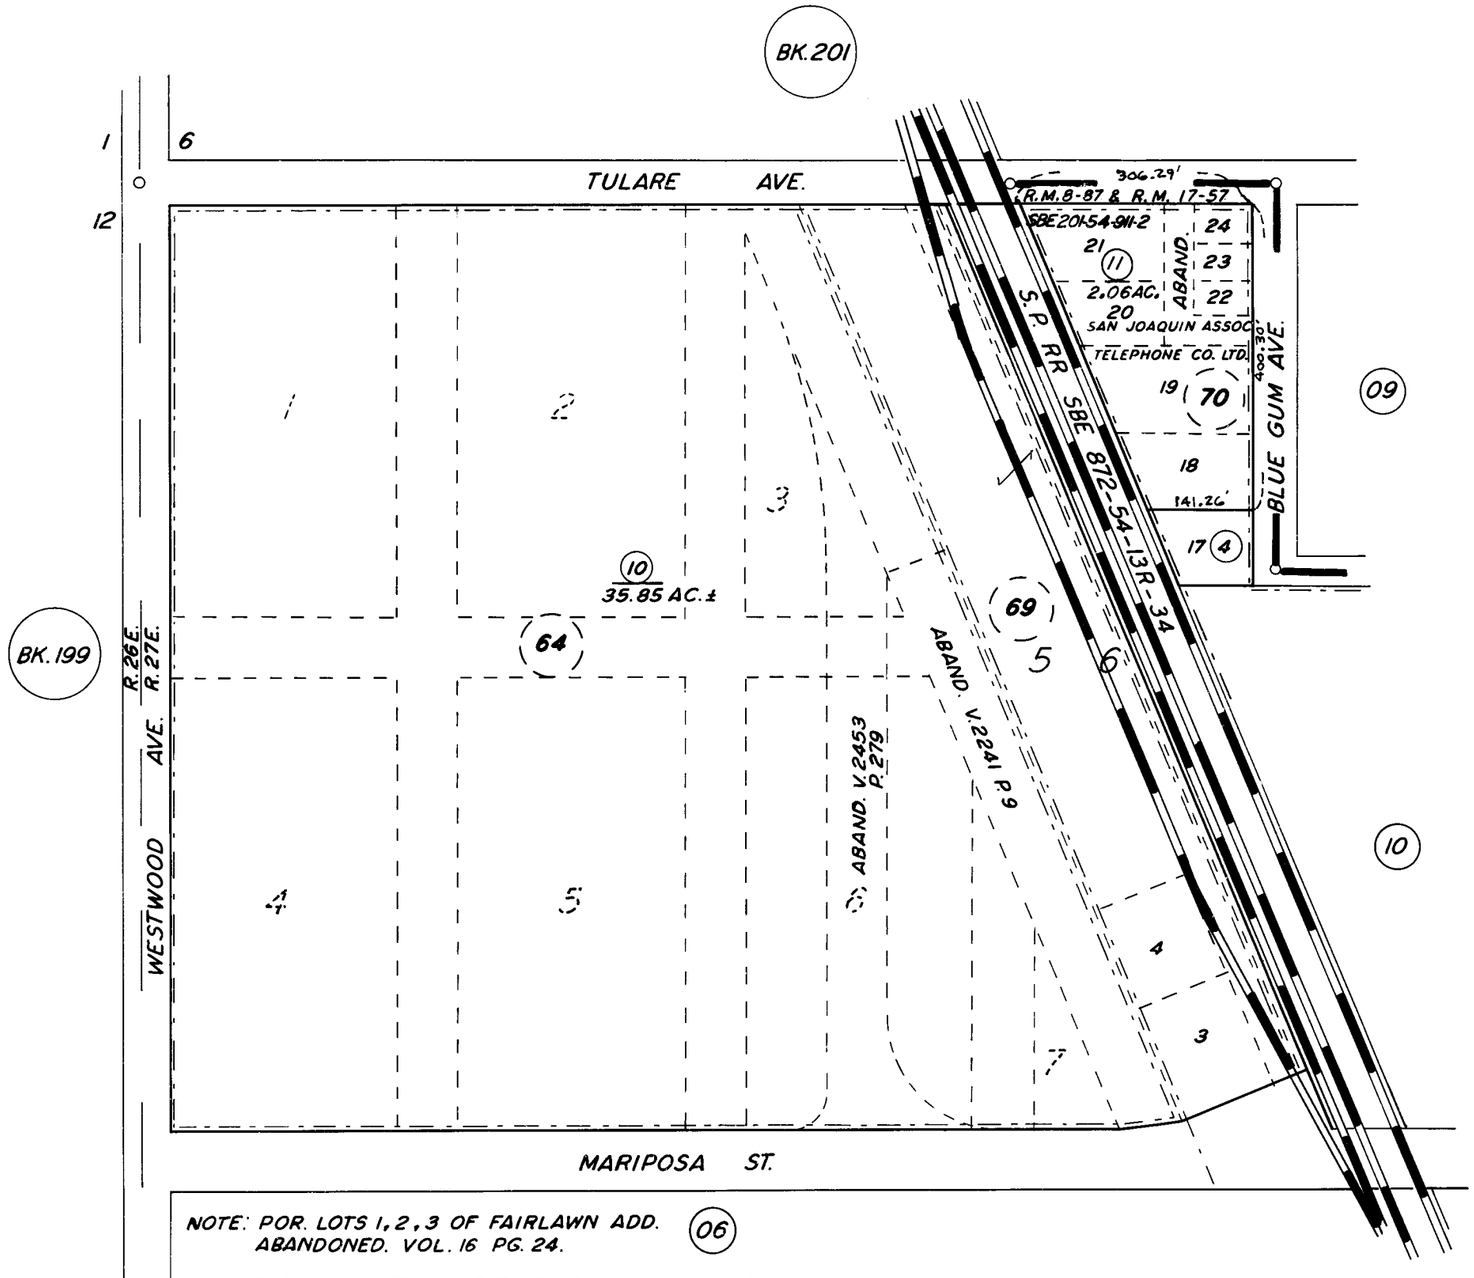

NOTE: POR. LOTS 1, 2, 3 OF FAIRLAWN ADD. ABANDONED. VOL. 16 PG. 24. (06)

BLACK & WHITE WAREHOUSE ADD., R.M. 8-87

TOWNSITE OF LINDSAY, R.M. 17-57 { BLK. NO'S / BLK. LN'S

1" = 200'

CITY OF LINDSAY
ASSESSOR'S MAPS BK. 205, PG. 36.
COUNTY OF TULARE, CALIF.

NOTE— ASSESSOR'S BLOCK NUMBERS SHOWN IN ELLIPSES
ASSESSOR'S PARCEL NUMBERS SHOWN IN CIRCLES