DISCLAIMER

THIS MAP WAS PREPARED FOR LOCAL PROPERTY ASSESSMENT PURPOSES ONLY AND THE PARCELS SHOWN HEREON MAY NOT COMPLY WITH STATE AND LOCAL SUBDIVISION ORDINANCES, AND NO LIABILITY IS ASSUMED FOR THE USE OF THE INFORMATION SHOWN HEREON.

POR. W 1/2 OF NW 1/4 SECTION 8, T.20S., R.27E., M.D.B. & M.

Tax Area Code 3-023

206-03

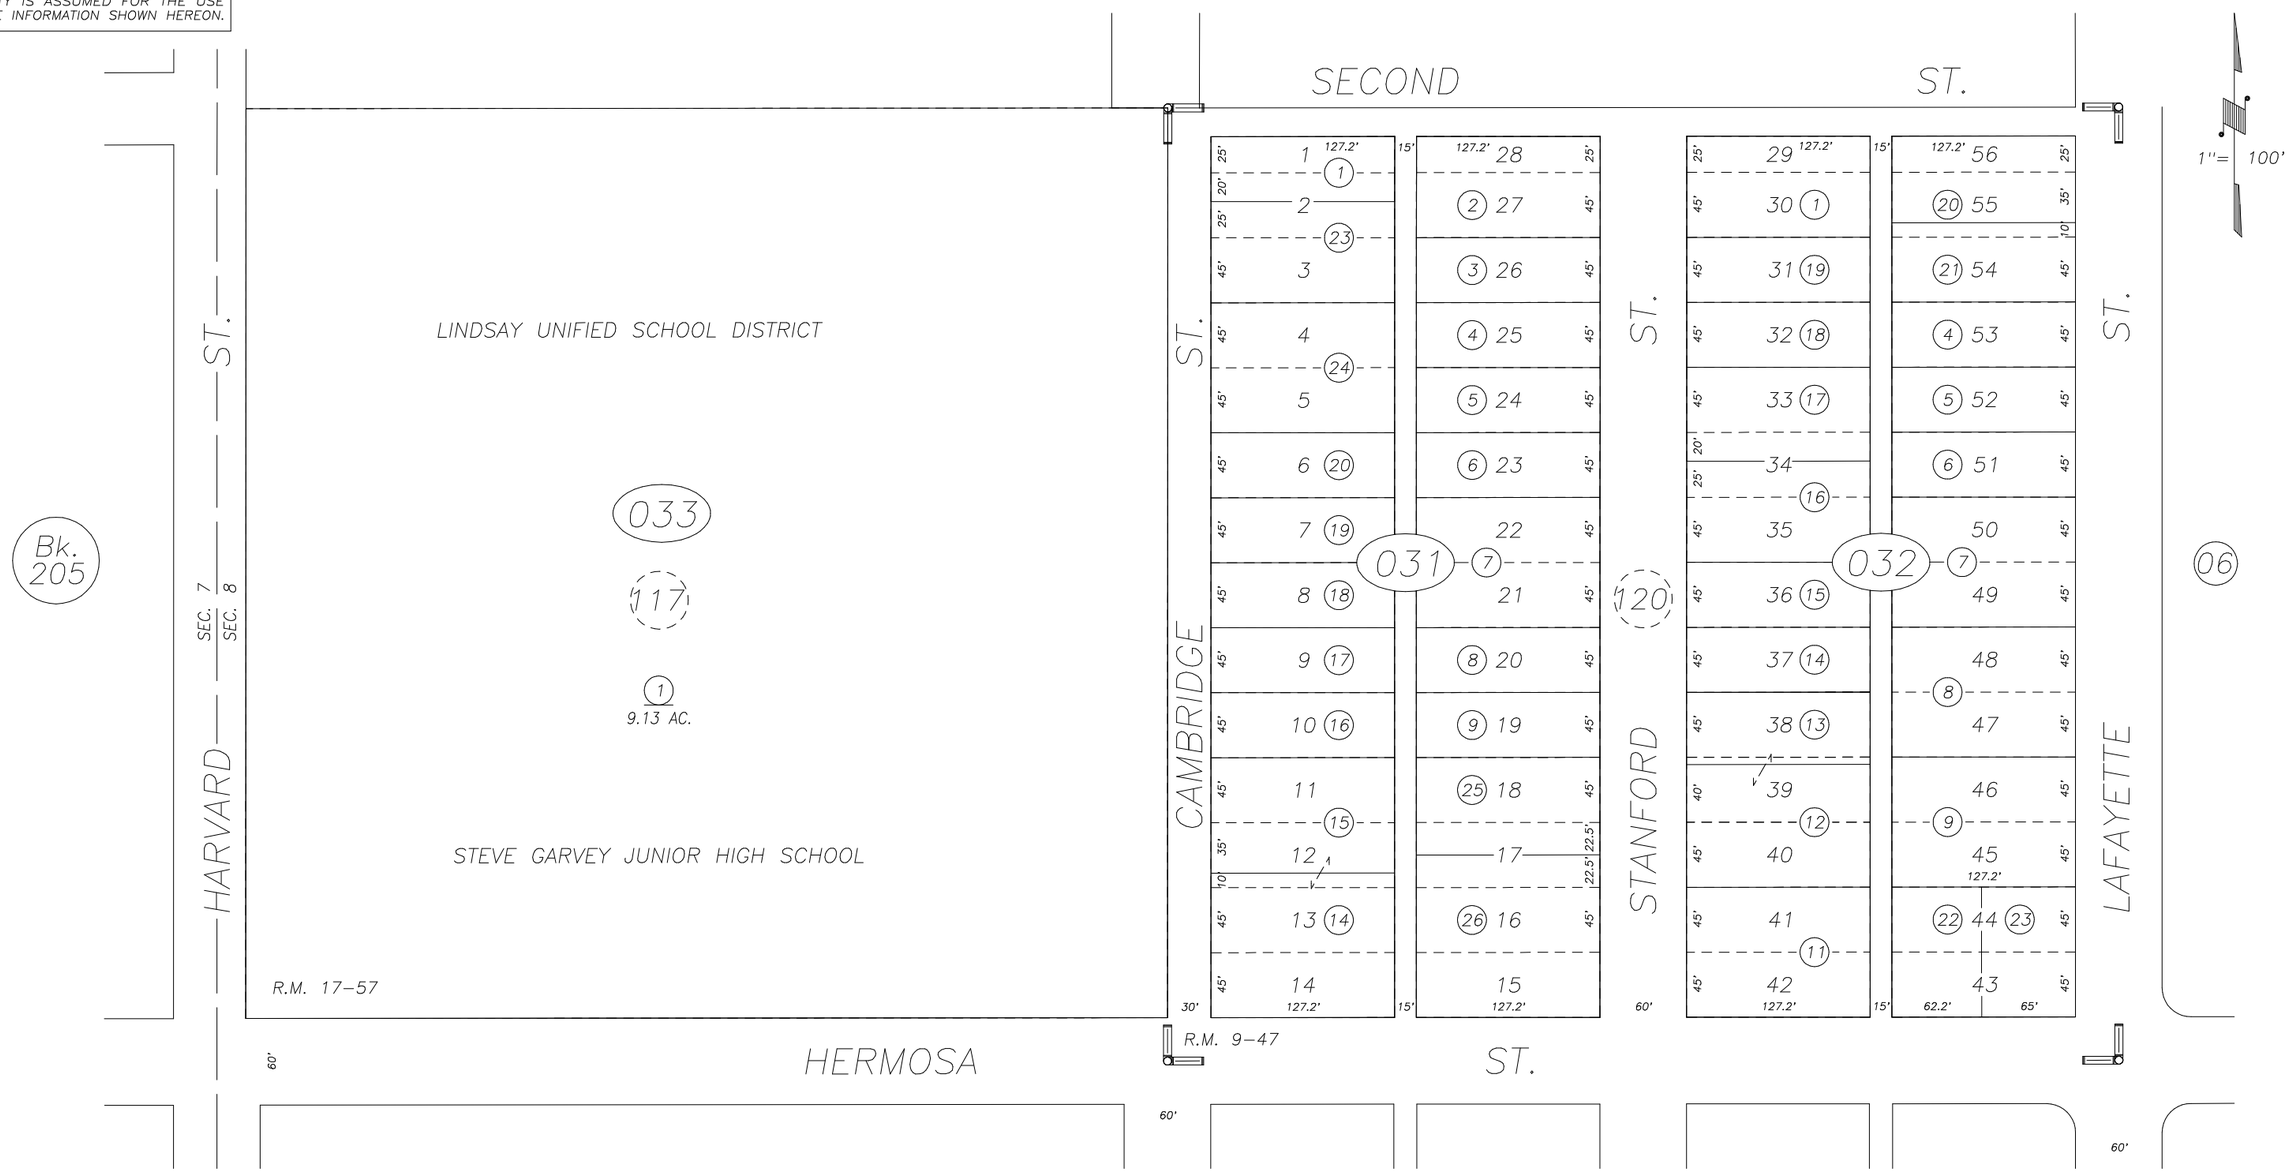

LLA 94-11	5/4/2000	KPT
REVISION	DATE	BY

HERMOSA ADDITION, R.M. 9-47
TOWNSITE OF LINDSAY, R.M. 17-57(◯ BLK. NO'S.)

CITY OF LINDSAY
ASSESSOR'S MAPS BK. 206, PG. 03.
COUNTY OF TULARE, CALIF.

NOTE: Assessor's Block Numbers Shown in Ellipses
Assessor's Parcel Numbers Shown in Circles

00/01