DISCLAIMER

THIS MAP WAS PREPARED FOR LOCAL PROPERTY ASSESSMENT PURPOSES ONLY. THE PARCELS SHOWN HEREON MAY NOT COMPLY WITH STATE AND LOCAL SUBDIVISION ORDINANCES. NO LIABILITY IS ASSUMED FOR THE USE OF THE INFORMATION HEREON.

REVISED: 12/10/2012
REASON: 2008-0045403
CAD TECH: NFL

S.½ OF SEC. 3, T. 20 S., R. 27 E., M. D. B. & M.

TAX CODE AREA 108-004

210-11

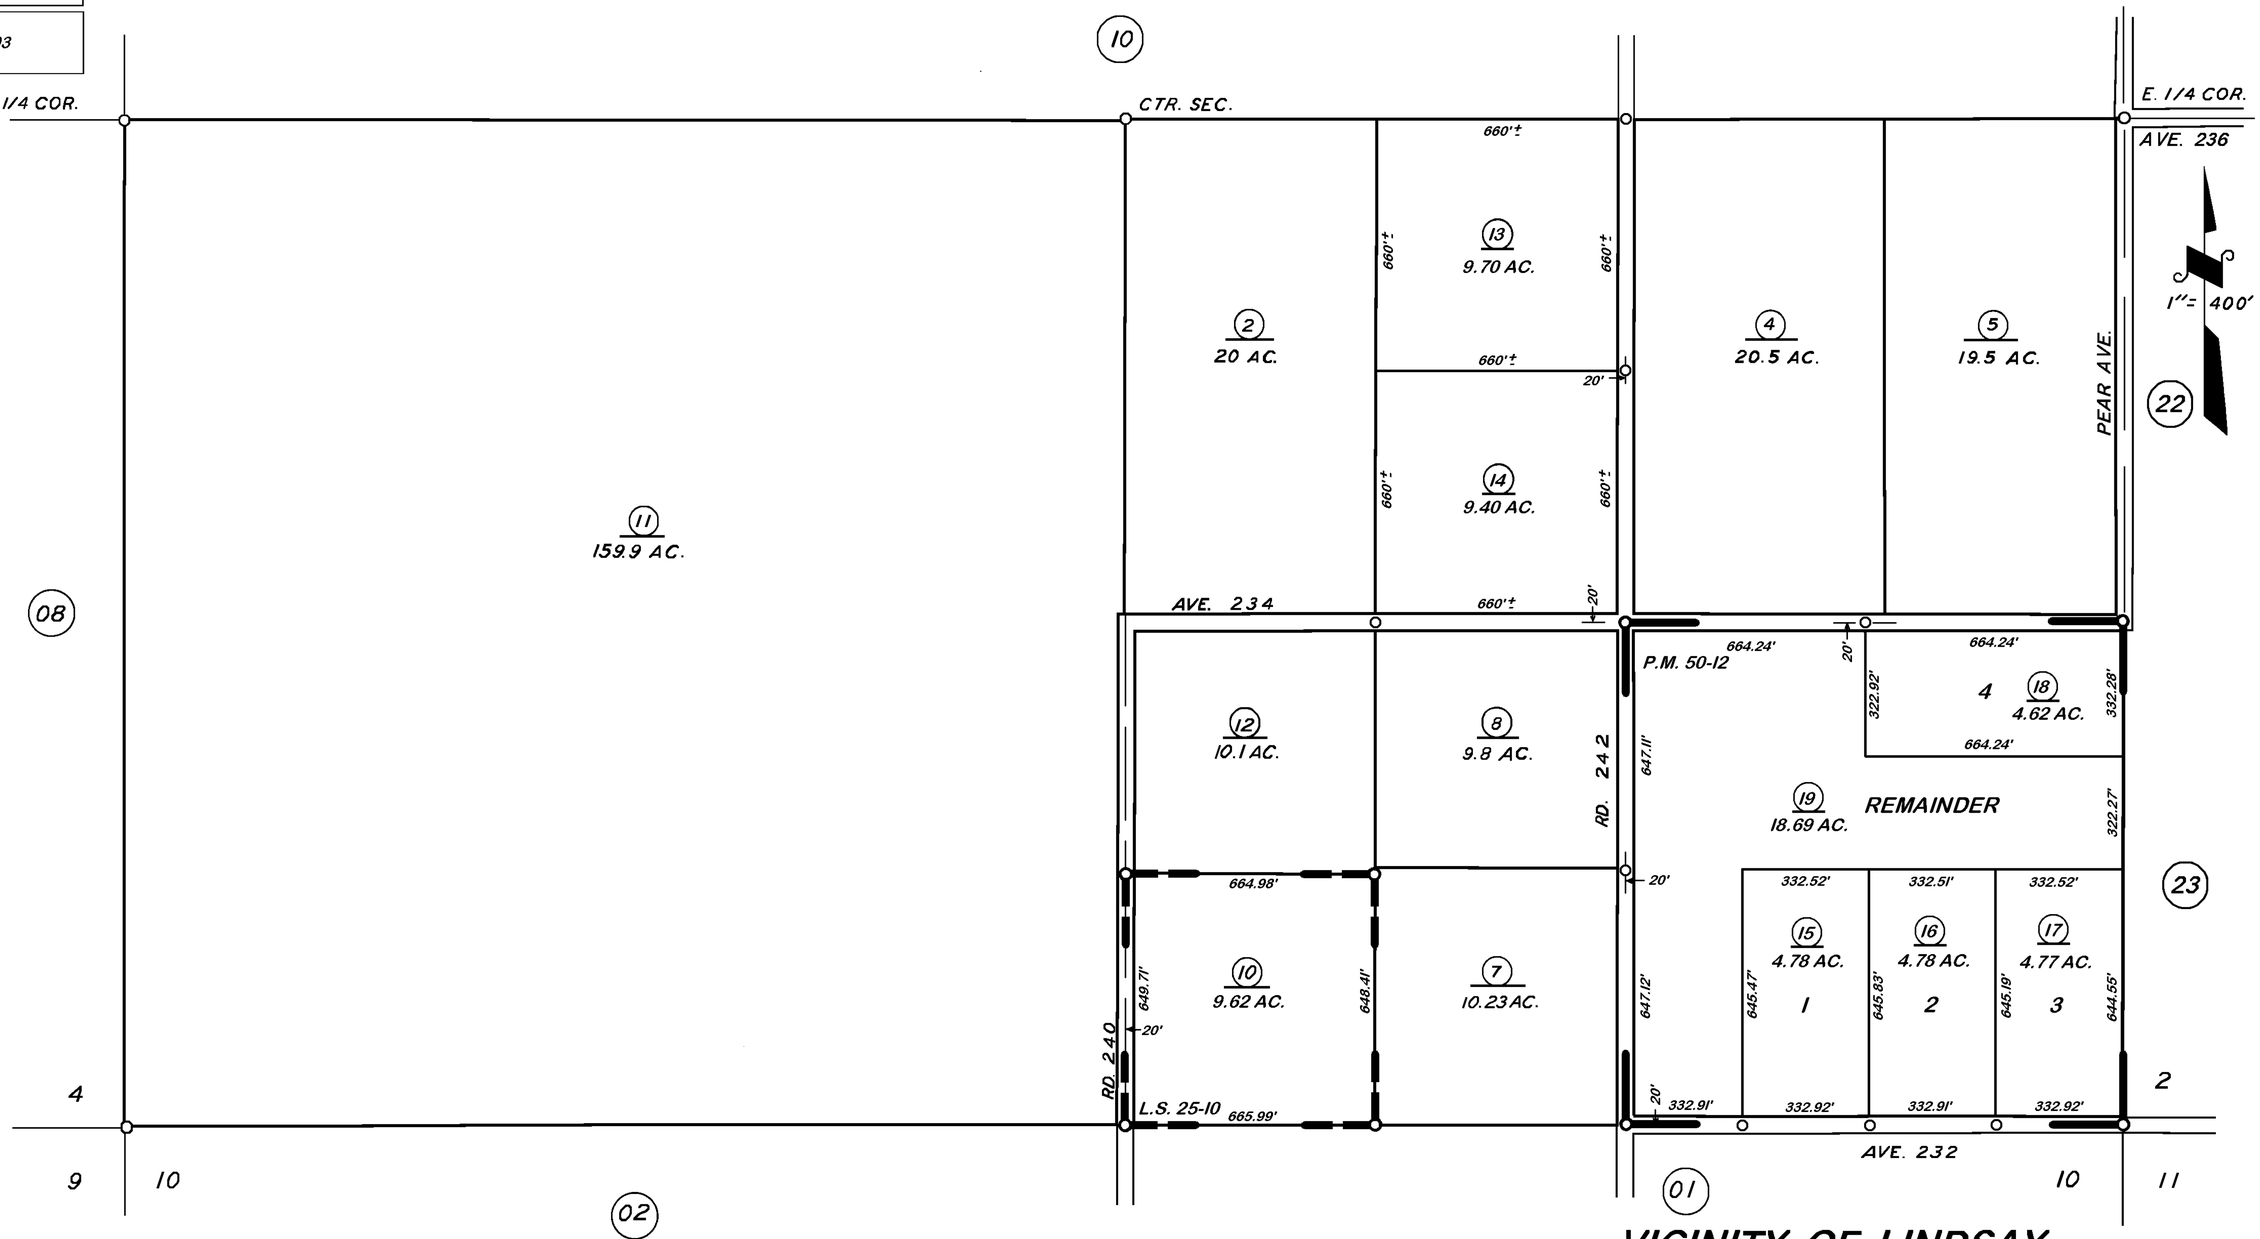

PARCEL MAP 4907, P.M. 50-12
RECORD OF SURVEY, L.S. 25-10

VICINITY OF LINDSAY

ASSESSOR'S MAPS BK. 210, PG. 11.
COUNTY OF TULARE, CALIF.

NOTE — ASSESSOR'S BLOCK NUMBERS SHOWN IN ELLIPSES
ASSESSOR'S PARCEL NUMBERS SHOWN IN CIRCLES