S1/2 OF SW1/4 OF NW1/4 OF SEC.33, T.20S., R.27E., M.D.B.&M.

Tax Area Codes 215–09
139–003

DISCLAIMER

THIS MAP WAS PREPARED FOR LOCAL PROPERTY ASSESSMENT PURPOSES ONLY AND THE PARCELS SHOWN HEREON MAY NOT COMPLY WITH STATE AND LOCAL SUBDIVISION ORDINANCES, AND NO LIABILITY IS ASSUMED FOR THE USE OF THE INFORMATION SHOWN HEREON.

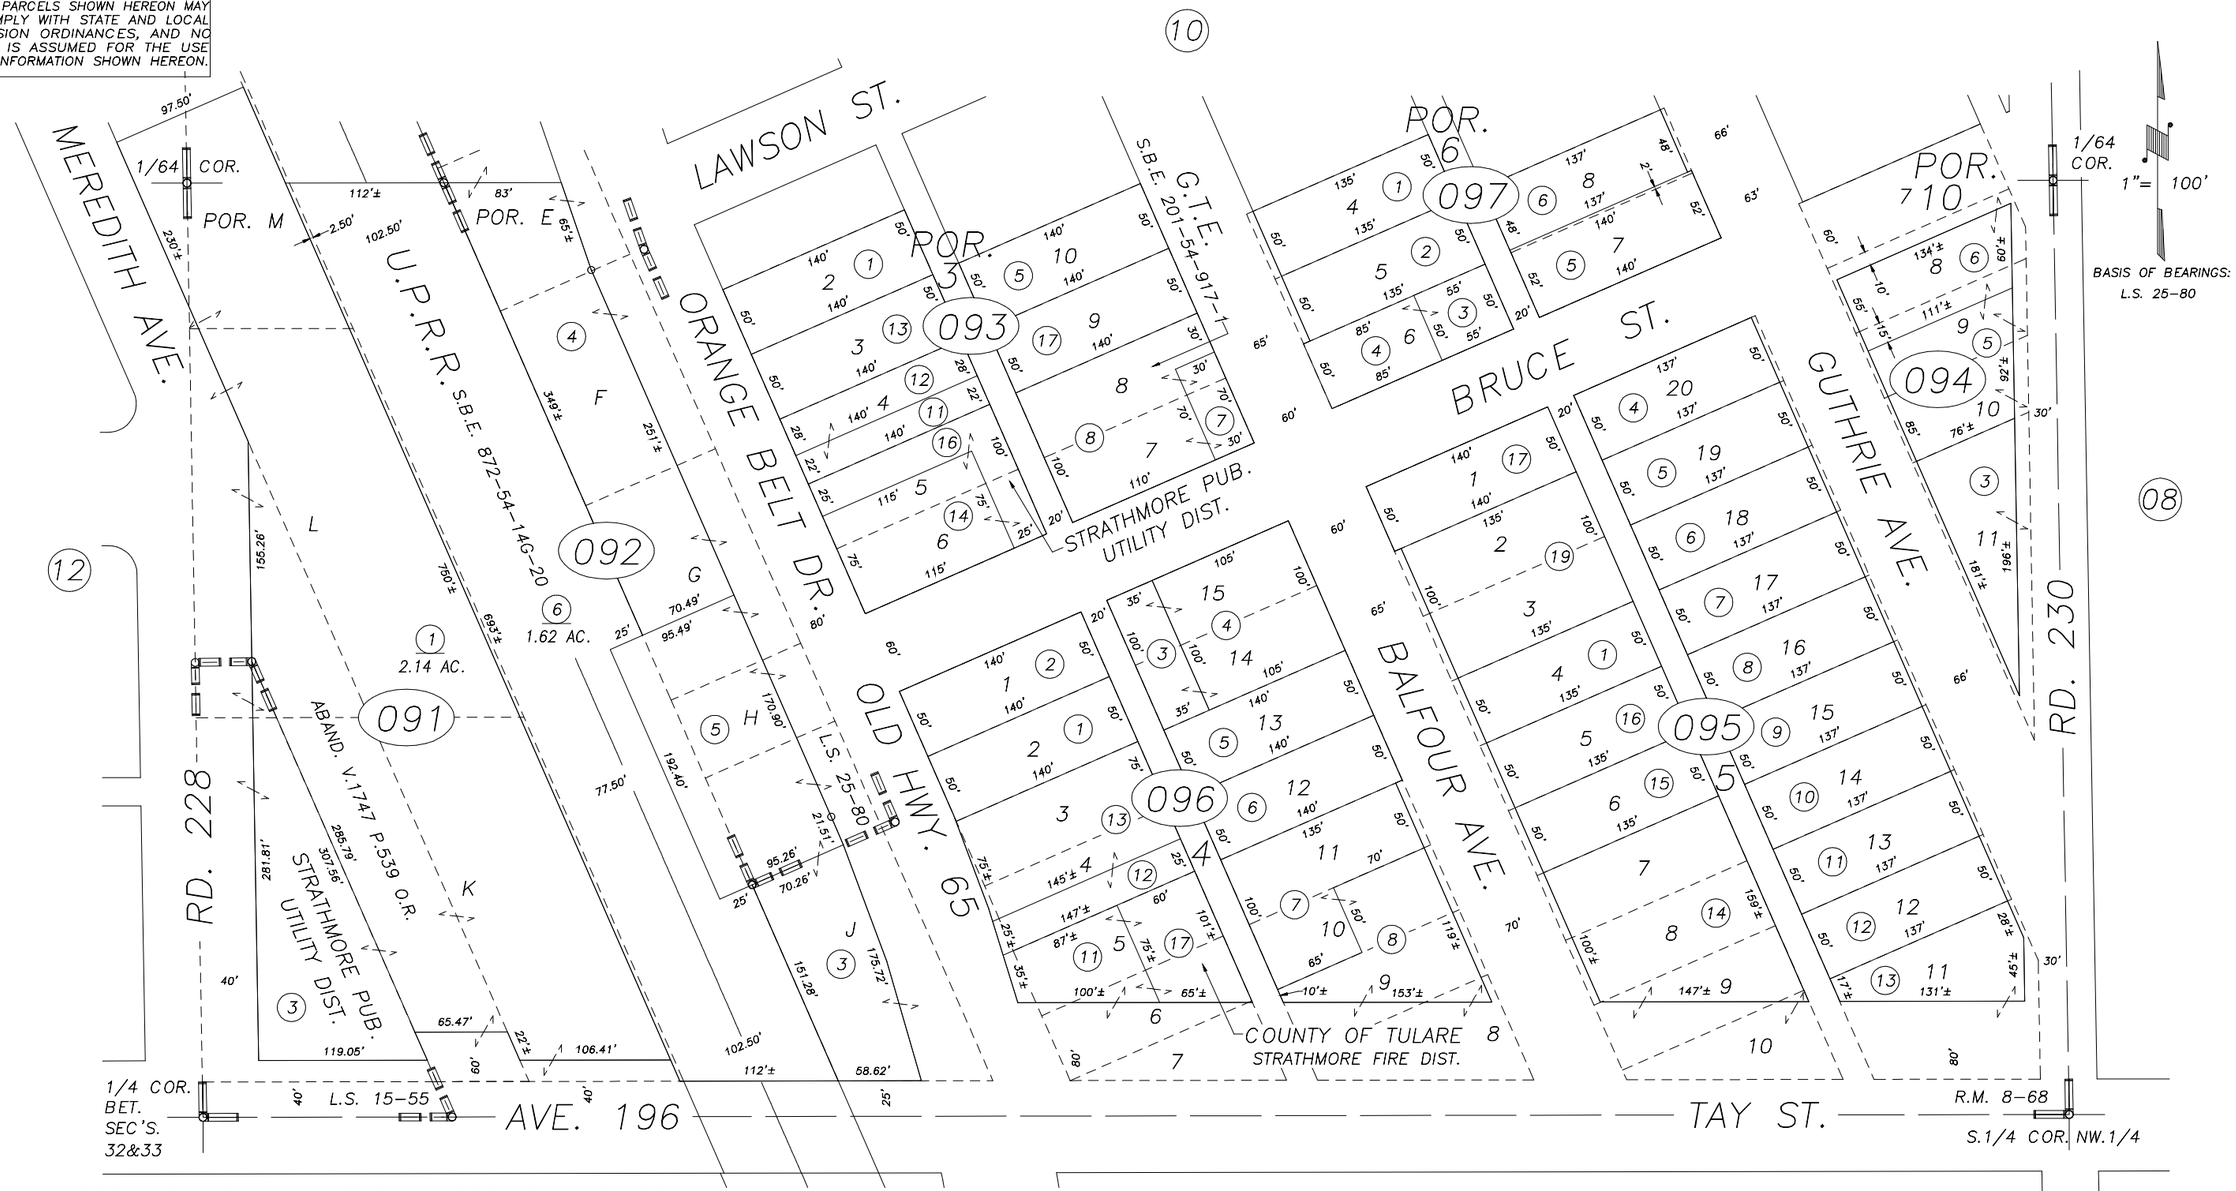

POR. TOWNSITE OF STRATHMORE, R.M. 8–68
RECORD OF SURVEY, L.S. 15–55
POR. RECORD OF SURVEY, L.S. 25–80

VICINITY OF STRATHMORE
ASSESSOR'S MAPS BK.215 , PG.09
COUNTY OF TULARE, CALIFORNIA, U.S.A.

NOTE: Assessor's Parcel Numbers Shown in Circles (1)
Assessor's Block Numbers Shown in Elipses (123)

REVISION	DATE	TECH
2002–0011619	06/14/2004	SU