DISCLAIMER

THIS MAP WAS PREPARED FOR LOCAL PROPERTY ASSESSMENT PURPOSES ONLY AND THE PARCELS SHOWN HEREON MAY NOT COMPLY WITH STATE AND LOCAL SUBDIVISION ORDINANCES, AND NO LIABILITY IS ASSUMED FOR THE USE OF THE INFORMATION SHOWN HEREON.

N1/2 SEC.29, T.20S., R.27E., M.D.B.&M.

Tax Area Codes 215–35
139–006

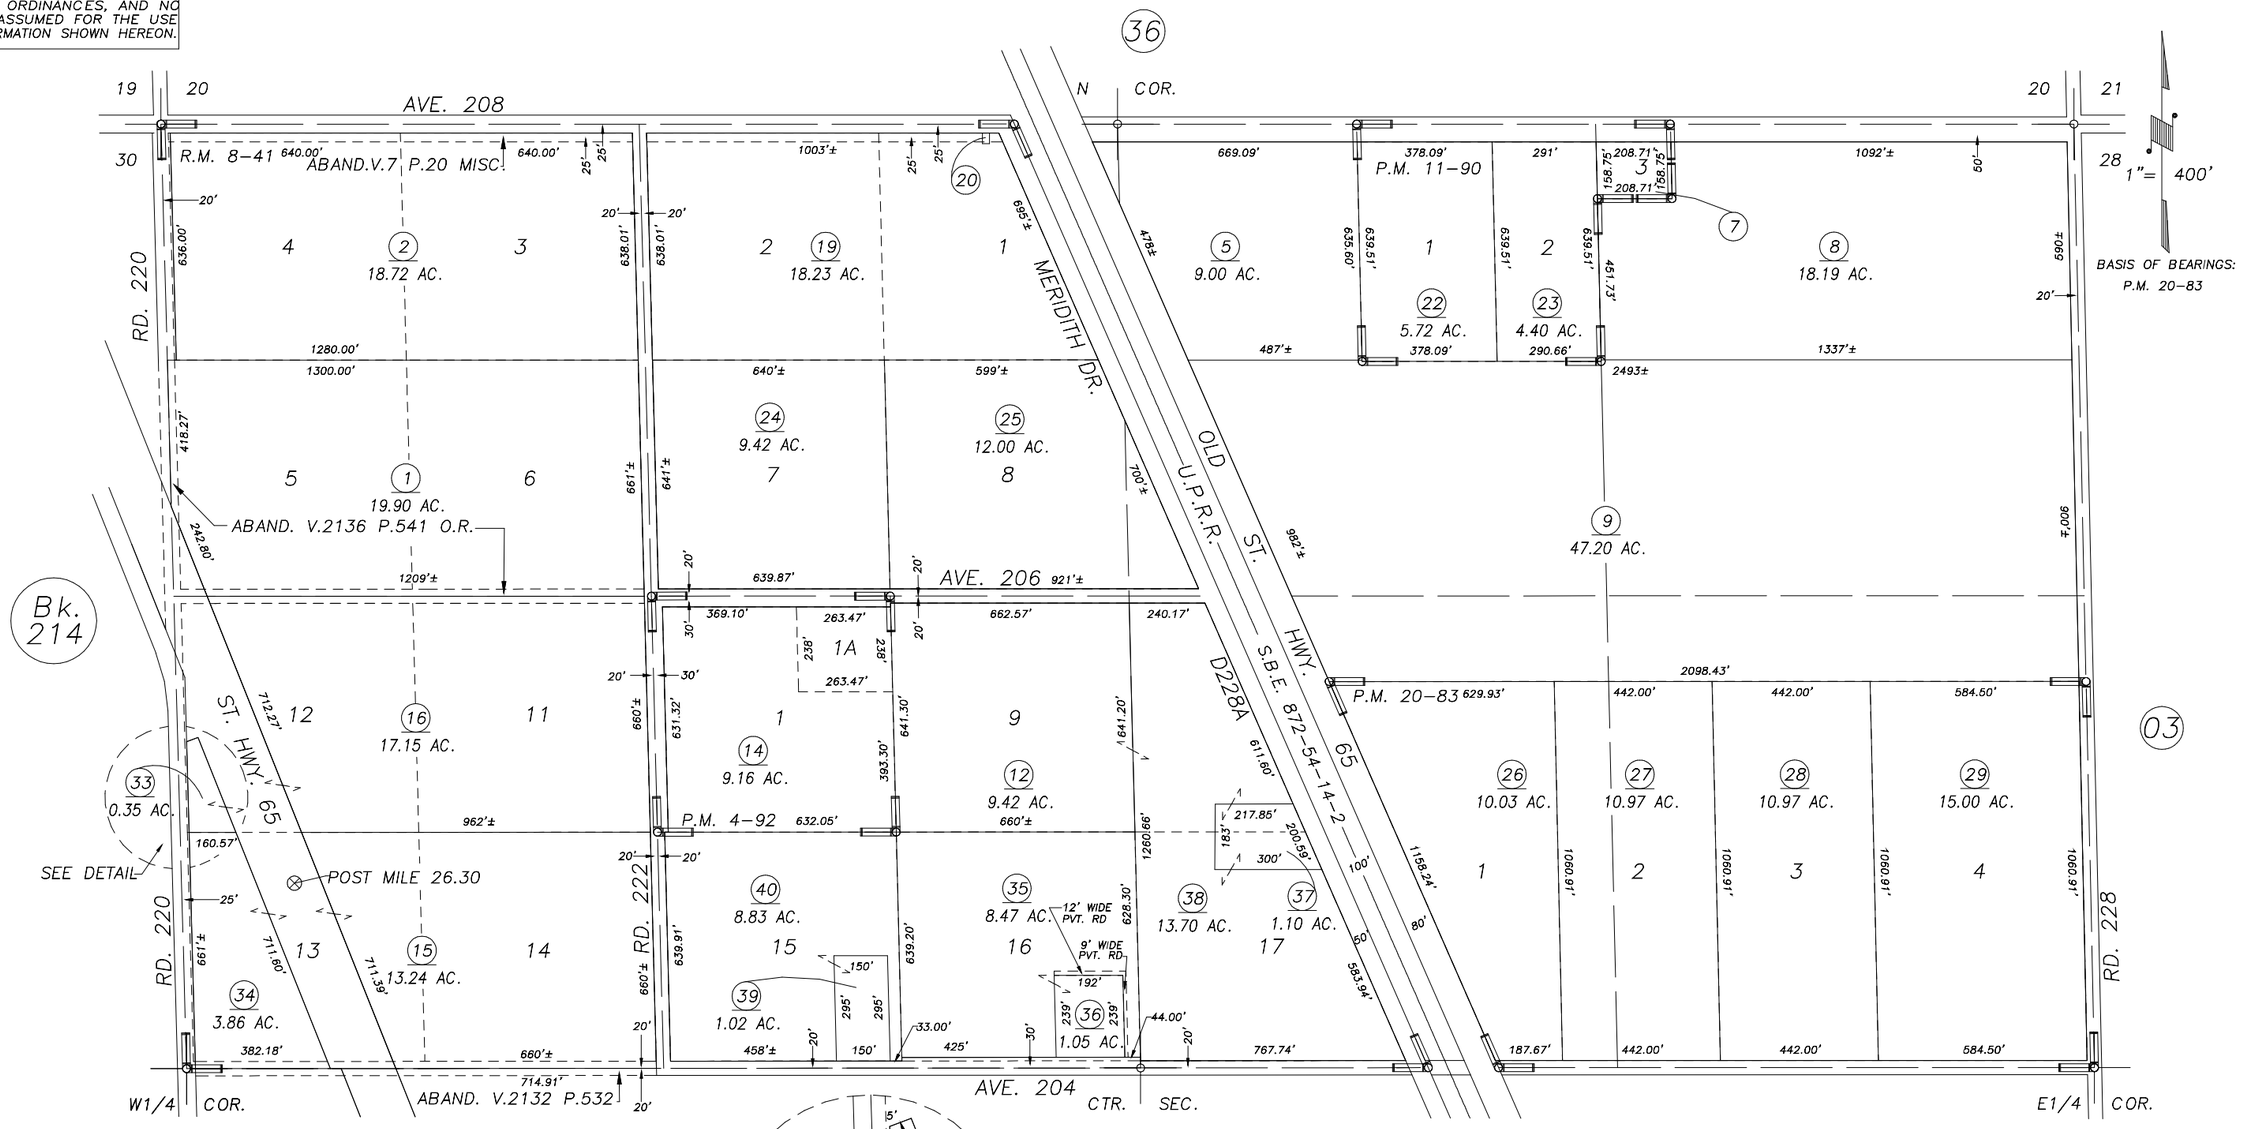

NEW YORK TRACT, R.M. 8–41
PARCEL MAP 392, P.M. 4–92
PARCEL MAP 1089, P.M. 11–90
PARCEL MAP 1982, P.M. 20–83
RECORD OF SURVEY, L.S. 17–85 (HWY 65)

VICINITY OF LINDSAY
ASSESSOR'S MAPS BK.215 , PG.35
COUNTY OF TULARE, CALIFORNIA, U.S.A.

NOTE: Assessor's Parcel Numbers Shown in Circles (1)
Assessor's Block Numbers Shown in Elipses (123)

REVISION	DATE	TECH
2001–0070367	12/18/2003	RJL